STRUCTURE SCHEDULE							PIPE SCHEDULE			
NO	TYPE					REMARKS	DIA	LINE	LGTH	TYPE
E-5	F	ENDWALL				S.R.C. DETAIL	18"	E-5 TO E-6	50'	C.M.P. GAGE #16 ASPHALT COATED AND PAVED INVERT
E-6	F	"				" "				

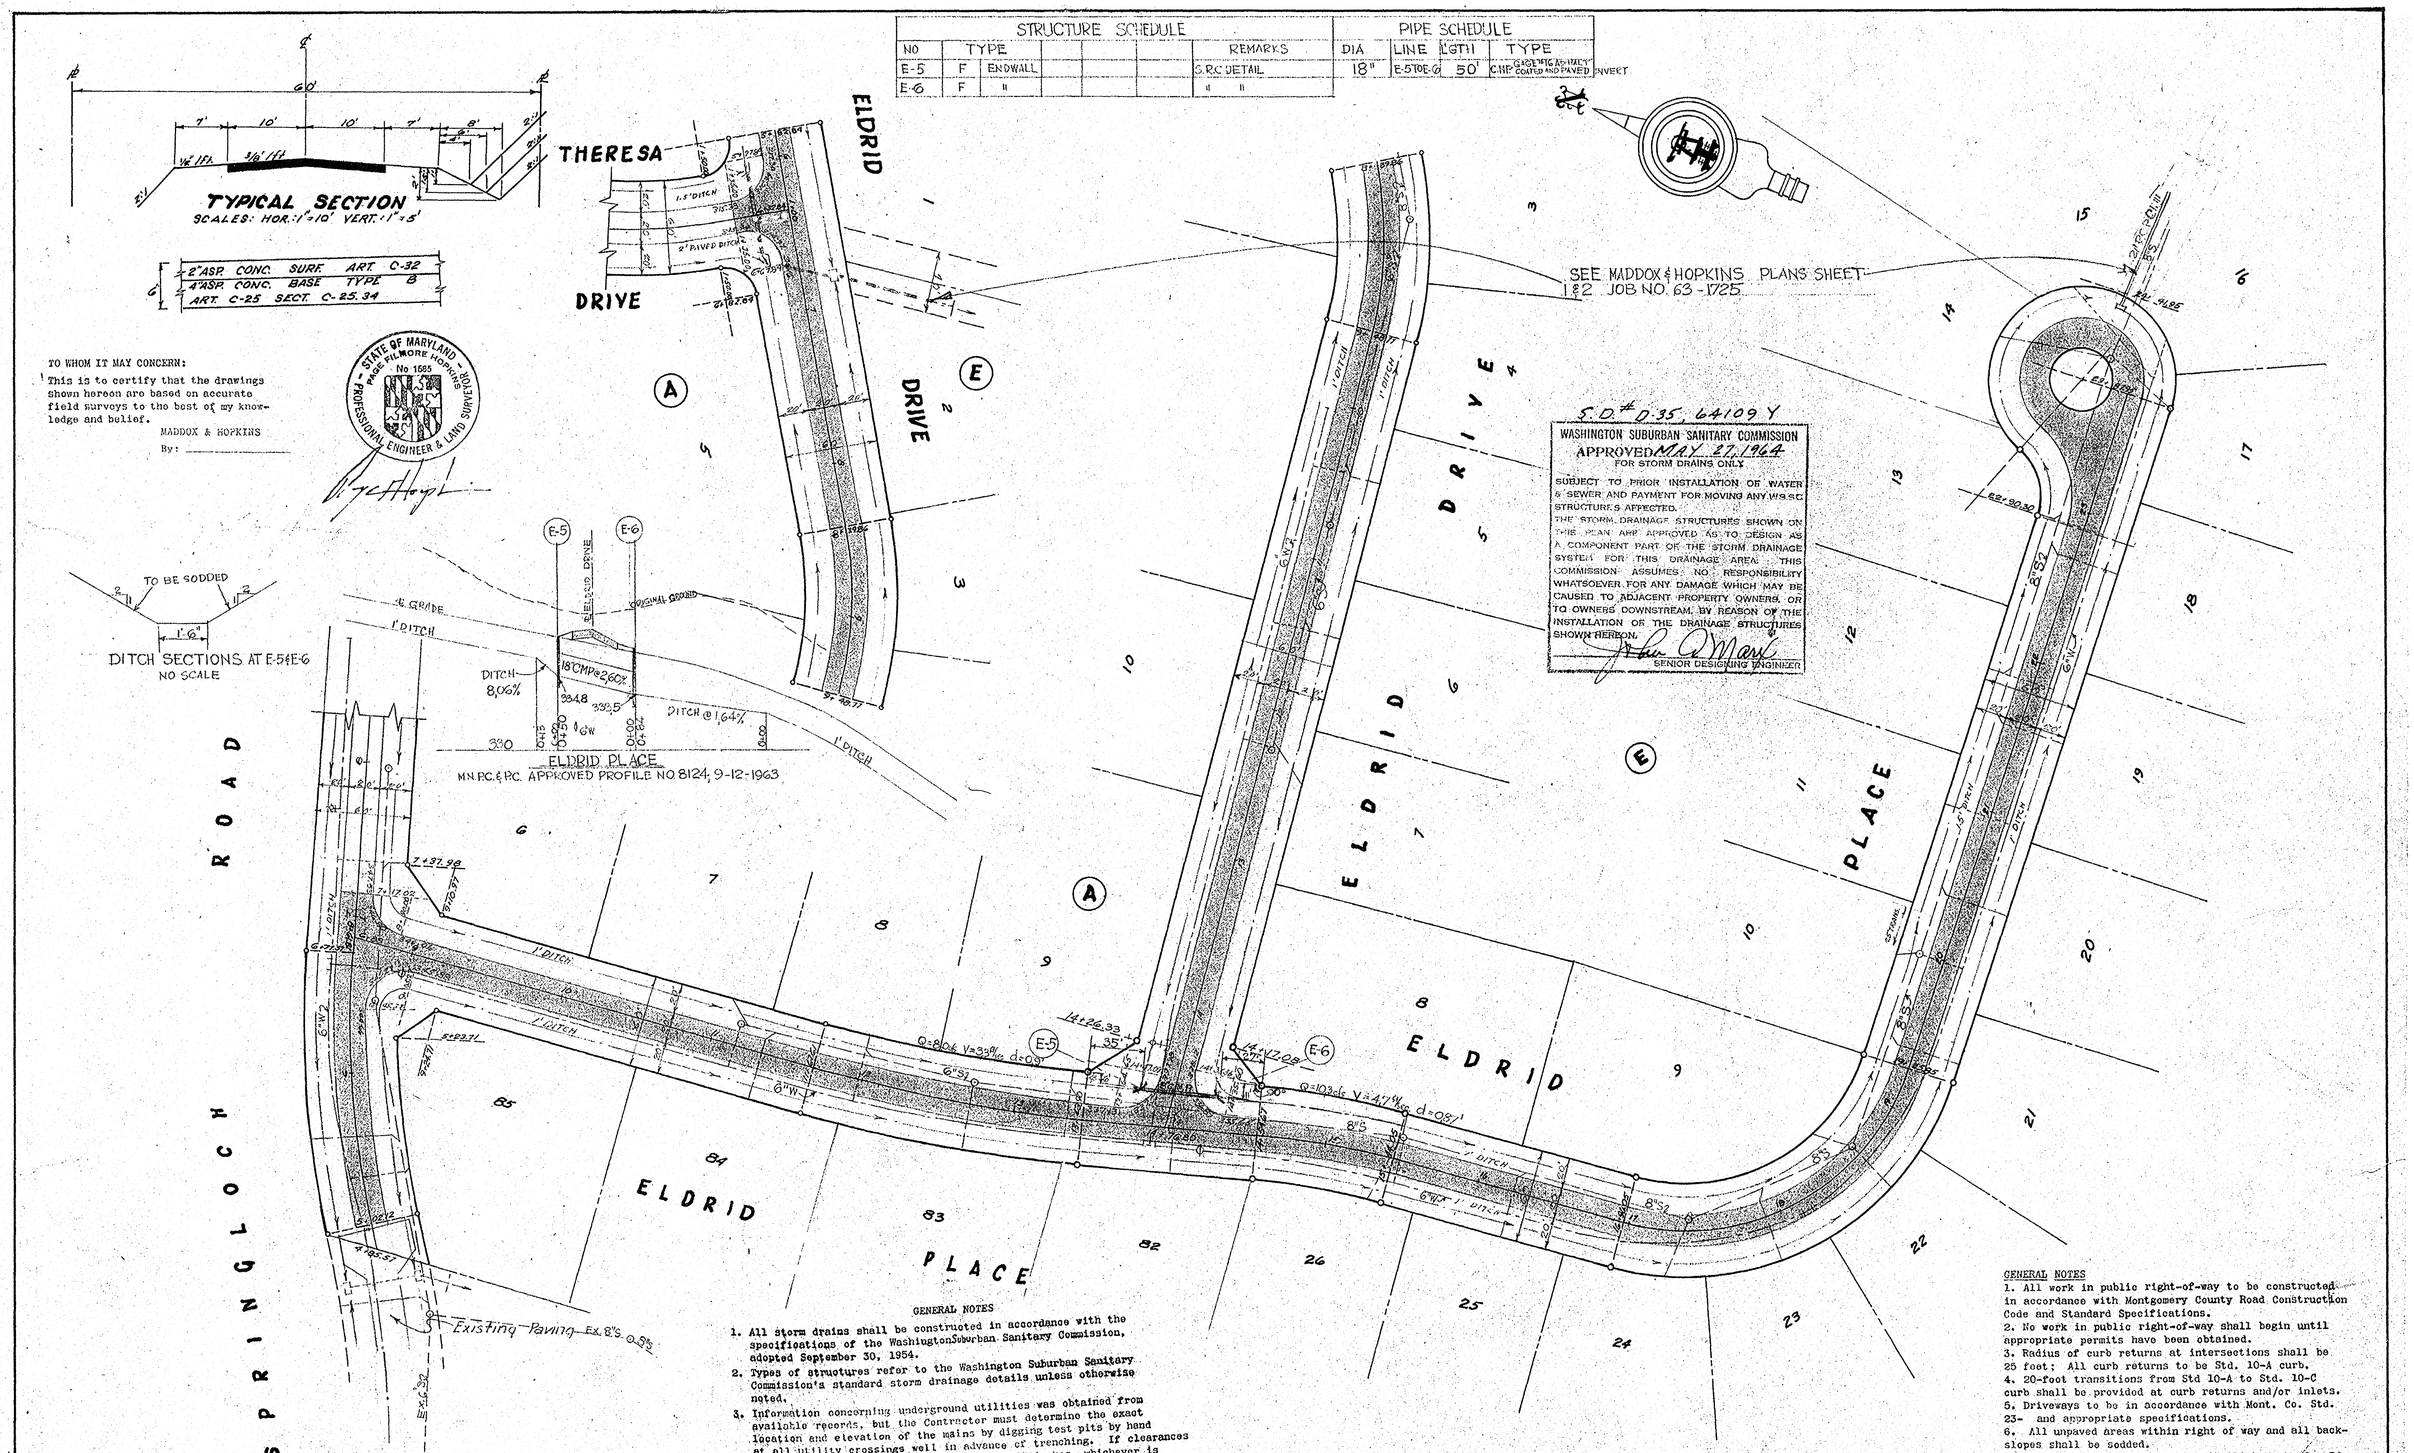

TO WHOM IT MAY CONCERN:

This is to certify that the drawings shown hereon are based on accurate field surveys to the best of my knowledge and belief.

MADDOX & HOPKINS

By: _____

STATE OF MARYLAND — PAGE FILMORE HOPKINS — No 1585 — PROFESSIONAL ENGINEER & LAND SURVEYOR

S.D. # D-35, 64109 Y

WASHINGTON SUBURBAN SANITARY COMMISSION
APPROVED MAY 27, 1964
FOR STORM DRAINS ONLY

SUBJECT TO PRIOR INSTALLATION OF WATER & SEWER AND PAYMENT FOR MOVING ANY W.S.S.C. STRUCTURES AFFECTED.

THE STORM DRAINAGE STRUCTURES SHOWN ON THIS PLAN ARE APPROVED AS TO DESIGN AS A COMPONENT PART OF THE STORM DRAINAGE SYSTEM FOR THIS DRAINAGE AREA. THIS COMMISSION ASSUMES NO RESPONSIBILITY WHATSOEVER FOR ANY DAMAGE WHICH MAY BE CAUSED TO ADJACENT PROPERTY OWNERS, OR TO OWNERS DOWNSTREAM, BY REASON OF THE INSTALLATION OF THE DRAINAGE STRUCTURES SHOWN HEREON.

SENIOR DESIGNING ENGINEER

GENERAL NOTES

1. All storm drains shall be constructed in accordance with the specifications of the Washington Suburban Sanitary Commission, adopted September 30, 1954.
2. Types of structures refer to the Washington Suburban Sanitary Commission's standard storm drainage details unless otherwise noted.
3. Information concerning underground utilities was obtained from available records, but the Contractor must determine the exact location and elevation of the mains by digging test pits by hand at all utility crossings well in advance of trenching. If clearances are less than shown on this plan or six (6) inches, whichever is less, contact the storm drain section of the Washington Suburban Sanitary Commission before proceeding with construction.
4. All storm drainage construction on this plan to be maintained by MONTGOMERY COUNTY, MARYLAND

GENERAL NOTES

1. All work in public right-of-way to be constructed in accordance with Montgomery County Road Construction Code and Standard Specifications.
2. No work in public right-of-way shall begin until appropriate permits have been obtained.
3. Radius of curb returns at intersections shall be 25 feet; All curb returns to be Std. 10-A curb.
4. 20-foot transitions from Std 10-A to Std. 10-C curb shall be provided at curb returns and/or inlets.
5. Driveways to be in accordance with Mont. Co. Std. 23- and appropriate specifications.
6. All unpaved areas within right of way and all backslopes shall be sodded.
7. Sidewalks required. Sec 93-11(e) Mont. Co. Rd. Code.
8. Storm Drainage details shown hereon are for information only. For construction, see Approved Storm Drain Plan #
9. No surfacing shall be started until all sodding and fine grading has been completed and inspected.
10. Zoning:

835

3507

OWNER:	M&H JOB No	MADDOX & HOPKINS	DATE: 13 NOV. 1963	APPROVAL REQUESTED FOR:	PAVING PLAN & STORM DRAIN	SHEET	SCALE
NORBETH HOMES, INC. 11009 CHILDS STREET SILVER SPRING, MARYLAND	63-1726	CIVIL ENGINEERS & LAND SURVEYORS SILVER SPRING, MARYLAND JUB-3111	DRAWN: D. KERR DESIGN: CHECKED: SUB. FIN.:	ELDRID PLACE - STA. 8+61.81 to 24+27.95 ELDRID DRIVE - STA. 5+82.84 to 14+76.80 SPRINGLOCK ROAD - STA. 5+02.12 to 7+17.02	NORTH SPRINGBROOK MONTGOMERY COUNTY, MARYLAND	No 1 OF 1	1" = 50'

CE487-820-1

SD FILE NO. 835