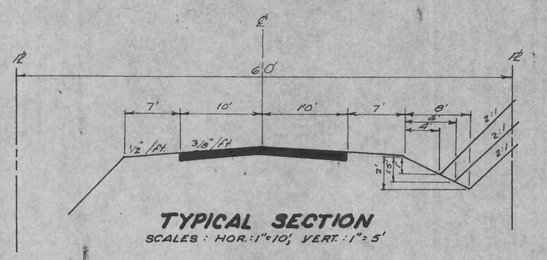

TYPICAL SECTION
SCALES: HOR.: 1"=10'; VERT.: 1"=5'

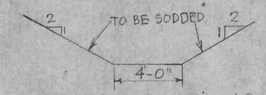

DITCH SECTION AT M-11, M-8, M-9
NO SCALE

SDD-35 64180Y

WASHINGTON SUBURBAN SANITARY COMMISSION
APPROVED August 7, 1964
FOR STORM DRAINS ONLY

SUBJECT TO PROPER INSTALLATION OF WATER AND SEWER AND PAYMENT FOR MOVING ANY W.S.S.C. STRUCTURE THAT IS IN CONFLICT WITH ANY STORM DRAIN STRUCTURE SHOWN ON THIS PLAN. THE COMMISSION HAS NO RESPONSIBILITY AS TO DESIGN OR CONSTRUCTION OF THE STORM DRAIN SYSTEM FOR THIS DRAINAGE AREA. THE COMMISSION ASSUMES NO RESPONSIBILITY WHATSOEVER FOR ANY DAMAGE WHICH MAY BE CAUSED TO ADJACENT PROPERTY OWNERS, OR TO OWNERS DOWNSTREAM BY REASON OF THE INSTALLATION OF THE DRAINAGE STRUCTURES SHOWN HEREON.

John A. Mark
SENIOR ENGINEERING EXAMINER

*Subject to issuance of permit by Maryland State Department of Health
* Subject to approval by S.R.C.

STRUCTURE SCHEDULE						PIPE SCHEDULE			
NO.	TYPE		TOP EL	NOTCH EL	REMARKS	DIA	LINE	LGTH	TYPE
I-9	J	INLET		2422	S.R.C. DETAIL W GRATE	15"	I-9 TO M-11	39'	RCP Cl. IV
* M-8	B-48	MANHOLE	2355		STD W.S.S.C. DETAIL WITH 4" SLAB 4'x6' OPENING N45 & 135 SIDES	24"	M-8 TO M-9	169'	RCP Cl. V
* M-9	"	"	2355		" " "	24"	M-9 TO M-11	97'	RCP Cl. IV
* M-11	"	"	2430		STD W.S.S.C. DETAIL WITH 4'x12' OPENING IN W SIDE	27"		500'	RCP Cl. IV
M-12	"	"	2570		STD. W.S.S.C. DETAIL	30"		496	" " "
M-10	"	"	2395		" " "				
M-4	"	"	2265		" " "				
M-13	A-48	"	2392		" " "				
W-4	ENDWALL				STD. D. W.S.S.C. DETAIL				

* STEEL IN SLAB TO BE AS IN STD W.S.S.C. D-INLET

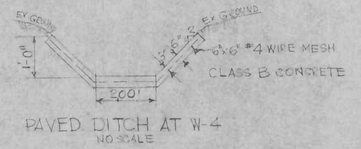

PAVED DITCH AT W-4
NO SCALE

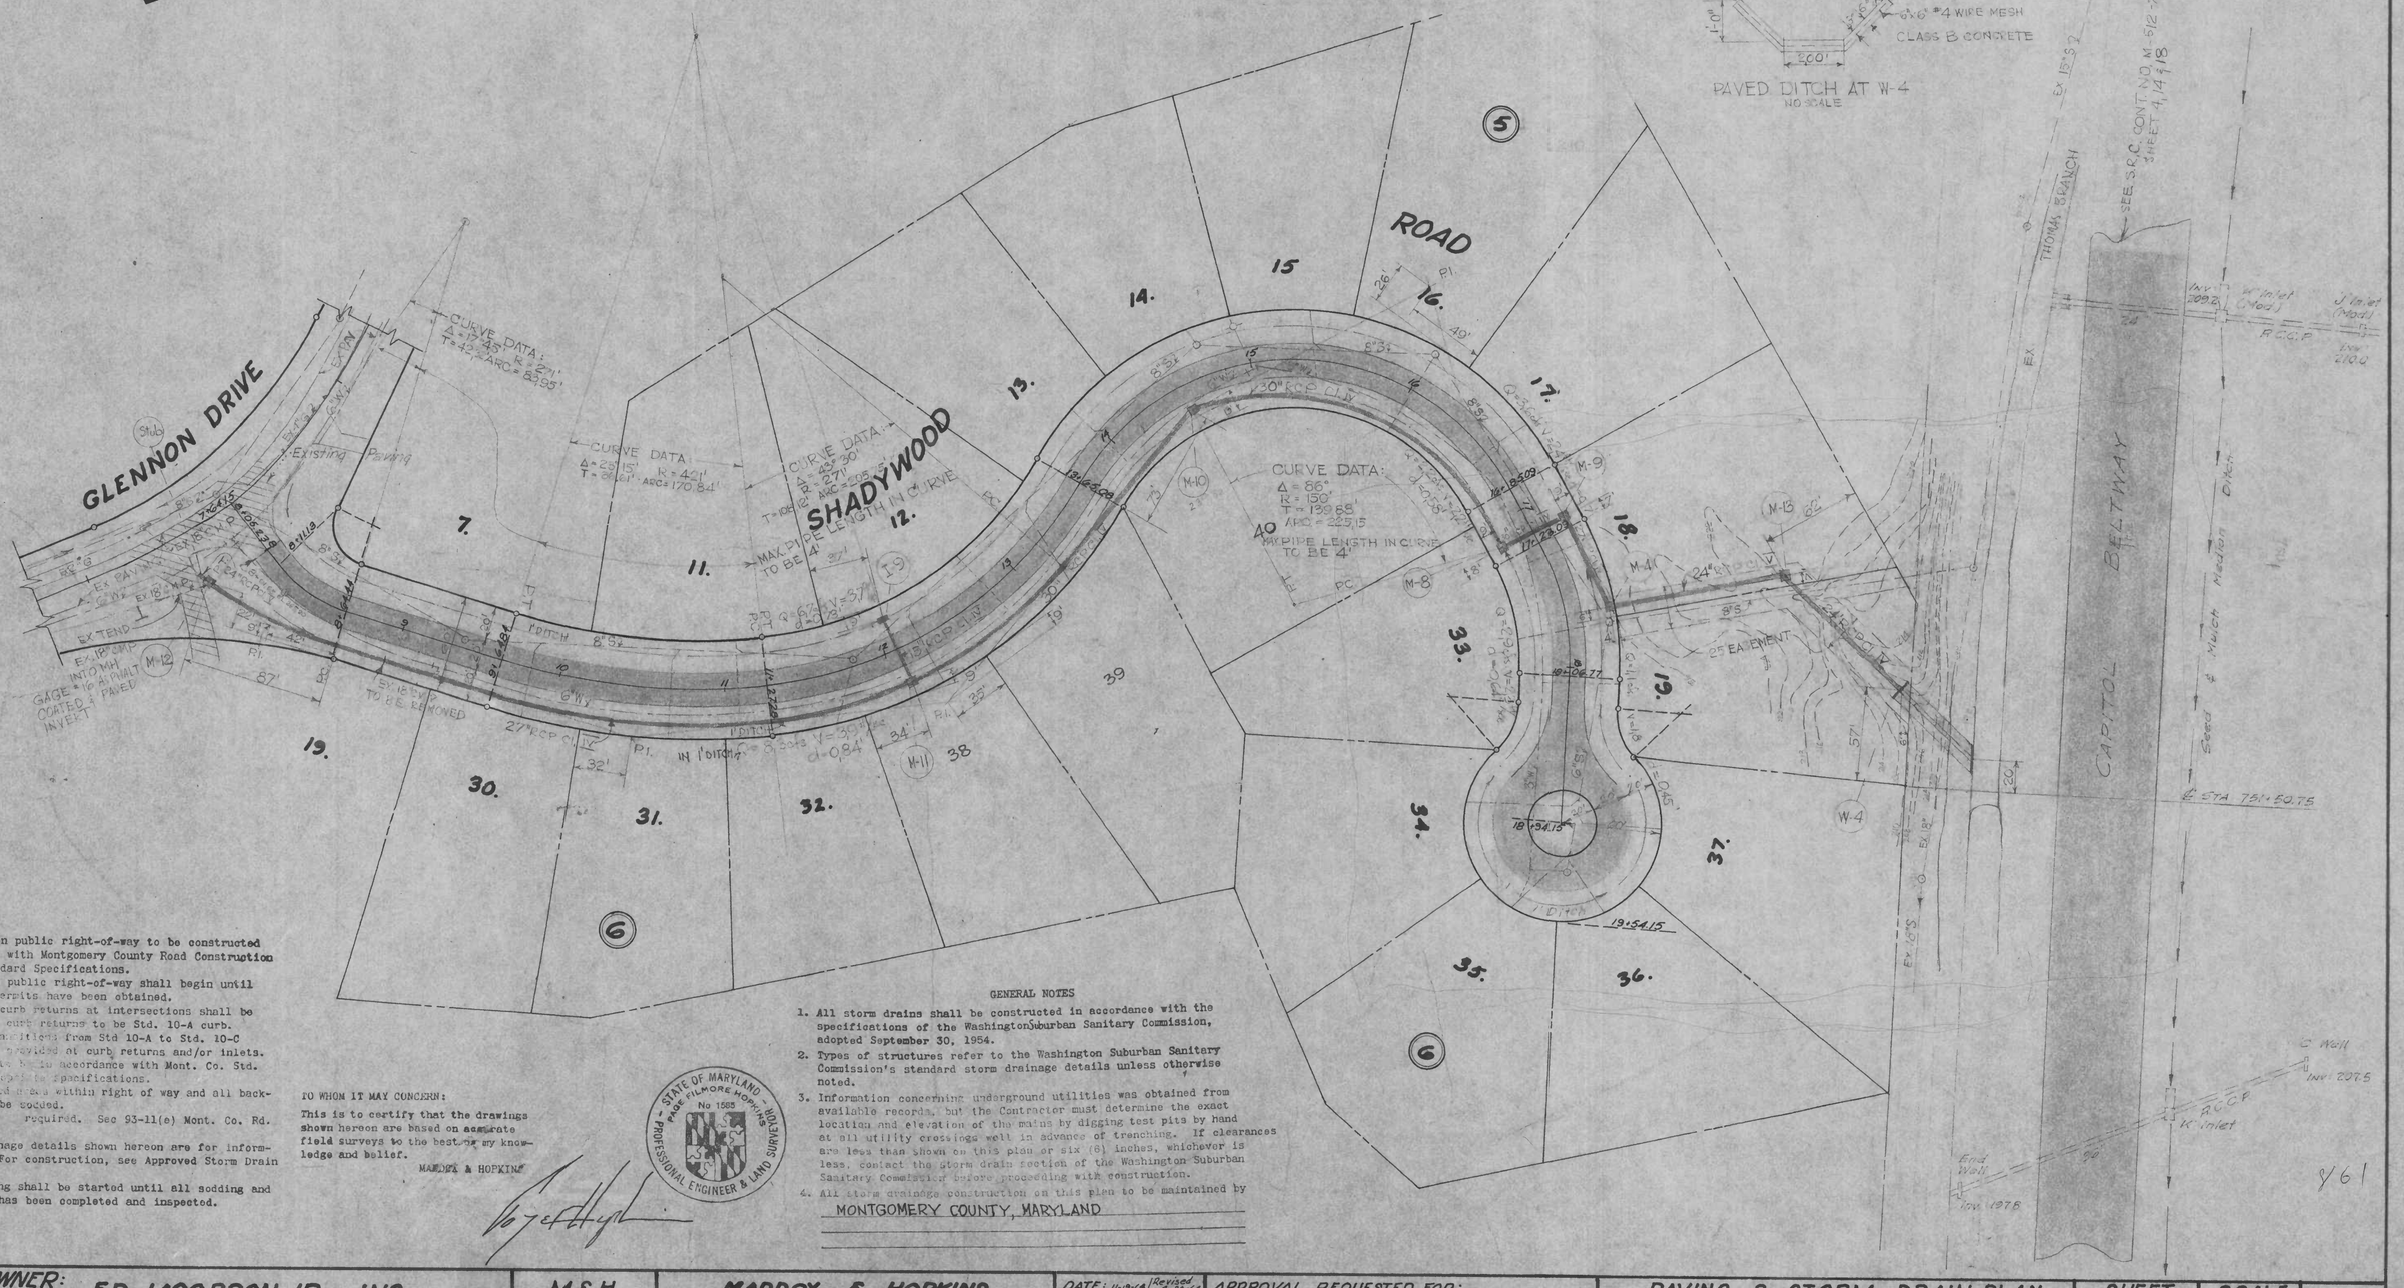

GENERAL NOTES
1. All work in public right-of-way to be constructed in accordance with Montgomery County Road Construction Code and Standard Specifications.
2. No work in public right-of-way shall begin until appropriate permits have been obtained.
3. Radius of curb returns at intersections shall be 25 feet; All curb returns to be Std. 10-A curb.
4. 20-foot transitions from Std 10-A to Std. 10-C curb shall be provided at curb returns and/or inlets.
5. Driveways to be in accordance with Mont. Co. Std. 23- and appropriate specifications.
6. All unpaved areas within right of way and all backslopes shall be seeded.
7. Sidewalks required. Sec 93-11(e) Mont. Co. Rd. Code.
8. Storm Drainage details shown hereon are for information only. For construction, see Approved Storm Drain Plan #
9. No surfacing shall be started until all sodding and fine grading has been completed and inspected.
10. Zoning:

TO WHOM IT MAY CONCERN:
This is to certify that the drawings shown hereon are based on accurate field surveys to the best of my knowledge and belief.
MADDOX & HOPKINS

STATE OF MARYLAND — PAGE FILMORE HOPKINS — No 1565 — PROFESSIONAL ENGINEER & LAND SURVEYOR

GENERAL NOTES
1. All storm drains shall be constructed in accordance with the specifications of the Washington Suburban Sanitary Commission, adopted September 30, 1954.
2. Types of structures refer to the Washington Suburban Sanitary Commission's standard storm drainage details unless otherwise noted.
3. Information concerning underground utilities was obtained from available records, but the Contractor must determine the exact location and elevation of the mains by digging test pits by hand at all utility crossings well in advance of trenching. If clearances are less than shown on this plan or six (6) inches, whichever is less, contact the Storm Drain Section of the Washington Suburban Sanitary Commission before proceeding with construction.
4. All storm drainage construction on this plan to be maintained by

MONTGOMERY COUNTY, MARYLAND

OWNER: ED JACOBSON, JR., INC. 8227 WOODMONT AVENUE BETHESDA, MARYLAND	M.&H. JOB # 63-1936	MADDOX & HOPKINS CIVIL ENGINEERS & LAND SURVEYORS SILVER SPRING, MARYLAND JU8-2110	DATE: 11-1965 / Revised 4-20-66 DRAWN: D. Kerr DESIGN: A.Z. CHECKED: SUB. FIN:	APPROVAL REQUESTED FOR:	PAVING & STORM DRAIN PLAN BURNING TREE ESTATES MONTGOMERY COUNTY, MARYLAND	SHEET No 1 OF 2	SCALE 1" = 50'

CE487-846-1

SD FILE NO. 861

24"RCP Cl.V @ 1.10%

EX HW

Strdy

M-12

EX 18" M.P.
24" RCP

FILL TEMPORARY WITH MORTAR COLLAR

252.29

DETAIL AT M-12
NO SCALE

EX 18" M.P.

FIELD 253.4

FIELD 252.29

@ 2.10%

L.F. 24" RCP

25.2

6"W

251.1

0+54

245

0+00

44.46

8"S

1' DITCH

27" RCP Cl. IV @ 2.87%

M-11

M-10

NOTE: Contact Mr. Lee AP 7-7700 W.S.S.C. System Maintenance Engineer, 48 hrs. in advance of excavating in the vicinity of 8"W main. Backfill to be made under supervision of W.S.S.C. M&O Division.

M-8

M-9

M-4

M-13

ORIGINAL GROUND

8"W

BLUEBERRY WOOD ROAD

4% PROPOSED GRADE

238.6

30" RCP Cl. IV @ 1.26%

30" RCP Cl. IV @ 1.45%

235

SHADYWOOD ROAD
M.N.C.P.&P.C. APPROVED PROFILE NO. 8202, 3-1-1965

234.6

234.3

231.1

30" RCP Cl. IV @ 1.84%

8"S2

230

0+41

0+00

0+25

* FILL WITH BANKRUN GRAVEL AS NECESSARY TO PROVIDE FIRM BEARING

225

223.5

228.0

8"S

226.0

226.5

225.3

24" RCP Cl. IV @ 2.36%

24" RCP Cl. IV @ 8.21%

220

0+42

0+00

0+42

0+00

1+00

W-4

218.70

218.5

1' MIN. COVER

24" RCP Cl. IV @ 16.70%

8"S

210

0+00

I-9

M-11

BLUEBERRY WOOD ROAD

15" RCP Cl. IV @ 1.33%

240.2

239.6

6"W

238.1

8"S

230

0+42

0+00

202.3

PAVED DITCH @ 2.09%

195

0+10

0+00

1615

50' D-35 64180 Y

WASHINGTON SUBURBAN SANITARY COMMISSION
APPROVED
AUGUST 7, 1964
FOR STORM DRAINS ONLY
SUBJECT TO PRIOR INSTALLATION OF WATER AND SEWER MAINS AND MOVING ALL WATER AND SEWER CONNECTIONS SHOWN ON THIS PLAN TO POSITION AS DETERMINED BY THE COMMISSION.
John A Marx

PROFILE SCALES:
HOR. 1" = 50'
VER. 1" = 5'

STATE OF MARYLAND
No. 1585
PAUL FILMORE HOPKINS
PROFESSIONAL ENGINEER & LAND SURVEYOR

861

OWNER: ED. JACOBSON, JR., INC. 8227 WOODMONT AVENUE BETHESDA, MARYLAND	M. & H. JOB NO. 63-1936	MADDOX & HOPKINS CIVIL ENGINEERS & LAND SURVEYORS SILVER SPRING, MARYLAND JU8-3110	DATE: 6-4-64 DRAWN: D. KERR DESIGN: A. Zagemi		PAVING & STORM DRAIN PLAN BURNING TREE ESTATES MONTGOMERY COUNTY, MARYLAND	SHEET NO. 2 OF 2	SCALE 1" = 50'

CE 48-848-2

SD FILE NO. 861

Maryland State Archives