STRUCTURE SCHEDULE						PIPE SCHEDULE			
NO	TYPE				REMARKS	DIA	LINE	LGTH	TYPE
E-1	F	ENDWALL			S.R.C. DETAIL	15"	E-1 TO E-2	102'	C.M.P. GAGE #16 ASPHALT COATED & PAVED INSERT
E-2	F	"			" "				
E-3	F	"			" "	15"	E-3 TO E-4	53	RCP Cl. IV
E-4	F	"			" "				

SD# D36 64215Y

WASHINGTON SUBURBAN SANITARY COMMISSION
* APPROVED SEPT. 23, 1964
FOR STORM DRAINS ONLY

SUBJECT TO PRIOR INSTALLATION OF WATER & SEWER AND PAYMENT FOR MOVING ANY W&SC STRUCTURES AFFECTED.
THE STORM DRAINAGE STRUCTURES SHOWN ON THIS PLAN ARE APPROVED AS TO DESIGN AS A COMPONENT PART OF THE STORM DRAINAGE SYSTEM FOR THIS DRAINAGE AREA. THIS COMMISSION ASSUMES NO RESPONSIBILITY WHATSOEVER FOR ANY DAMAGE WHICH MAY BE CAUSED TO ADJACENT PROPERTY OWNERS OR TO OWNERS DOWNSTREAM, BY REASON OF THE INSTALLATION OF THE DRAINAGE STRUCTURES SHOWN HEREON.

John A. Max
SENIOR DESIGNER

* Subject to approval by S.R.C.

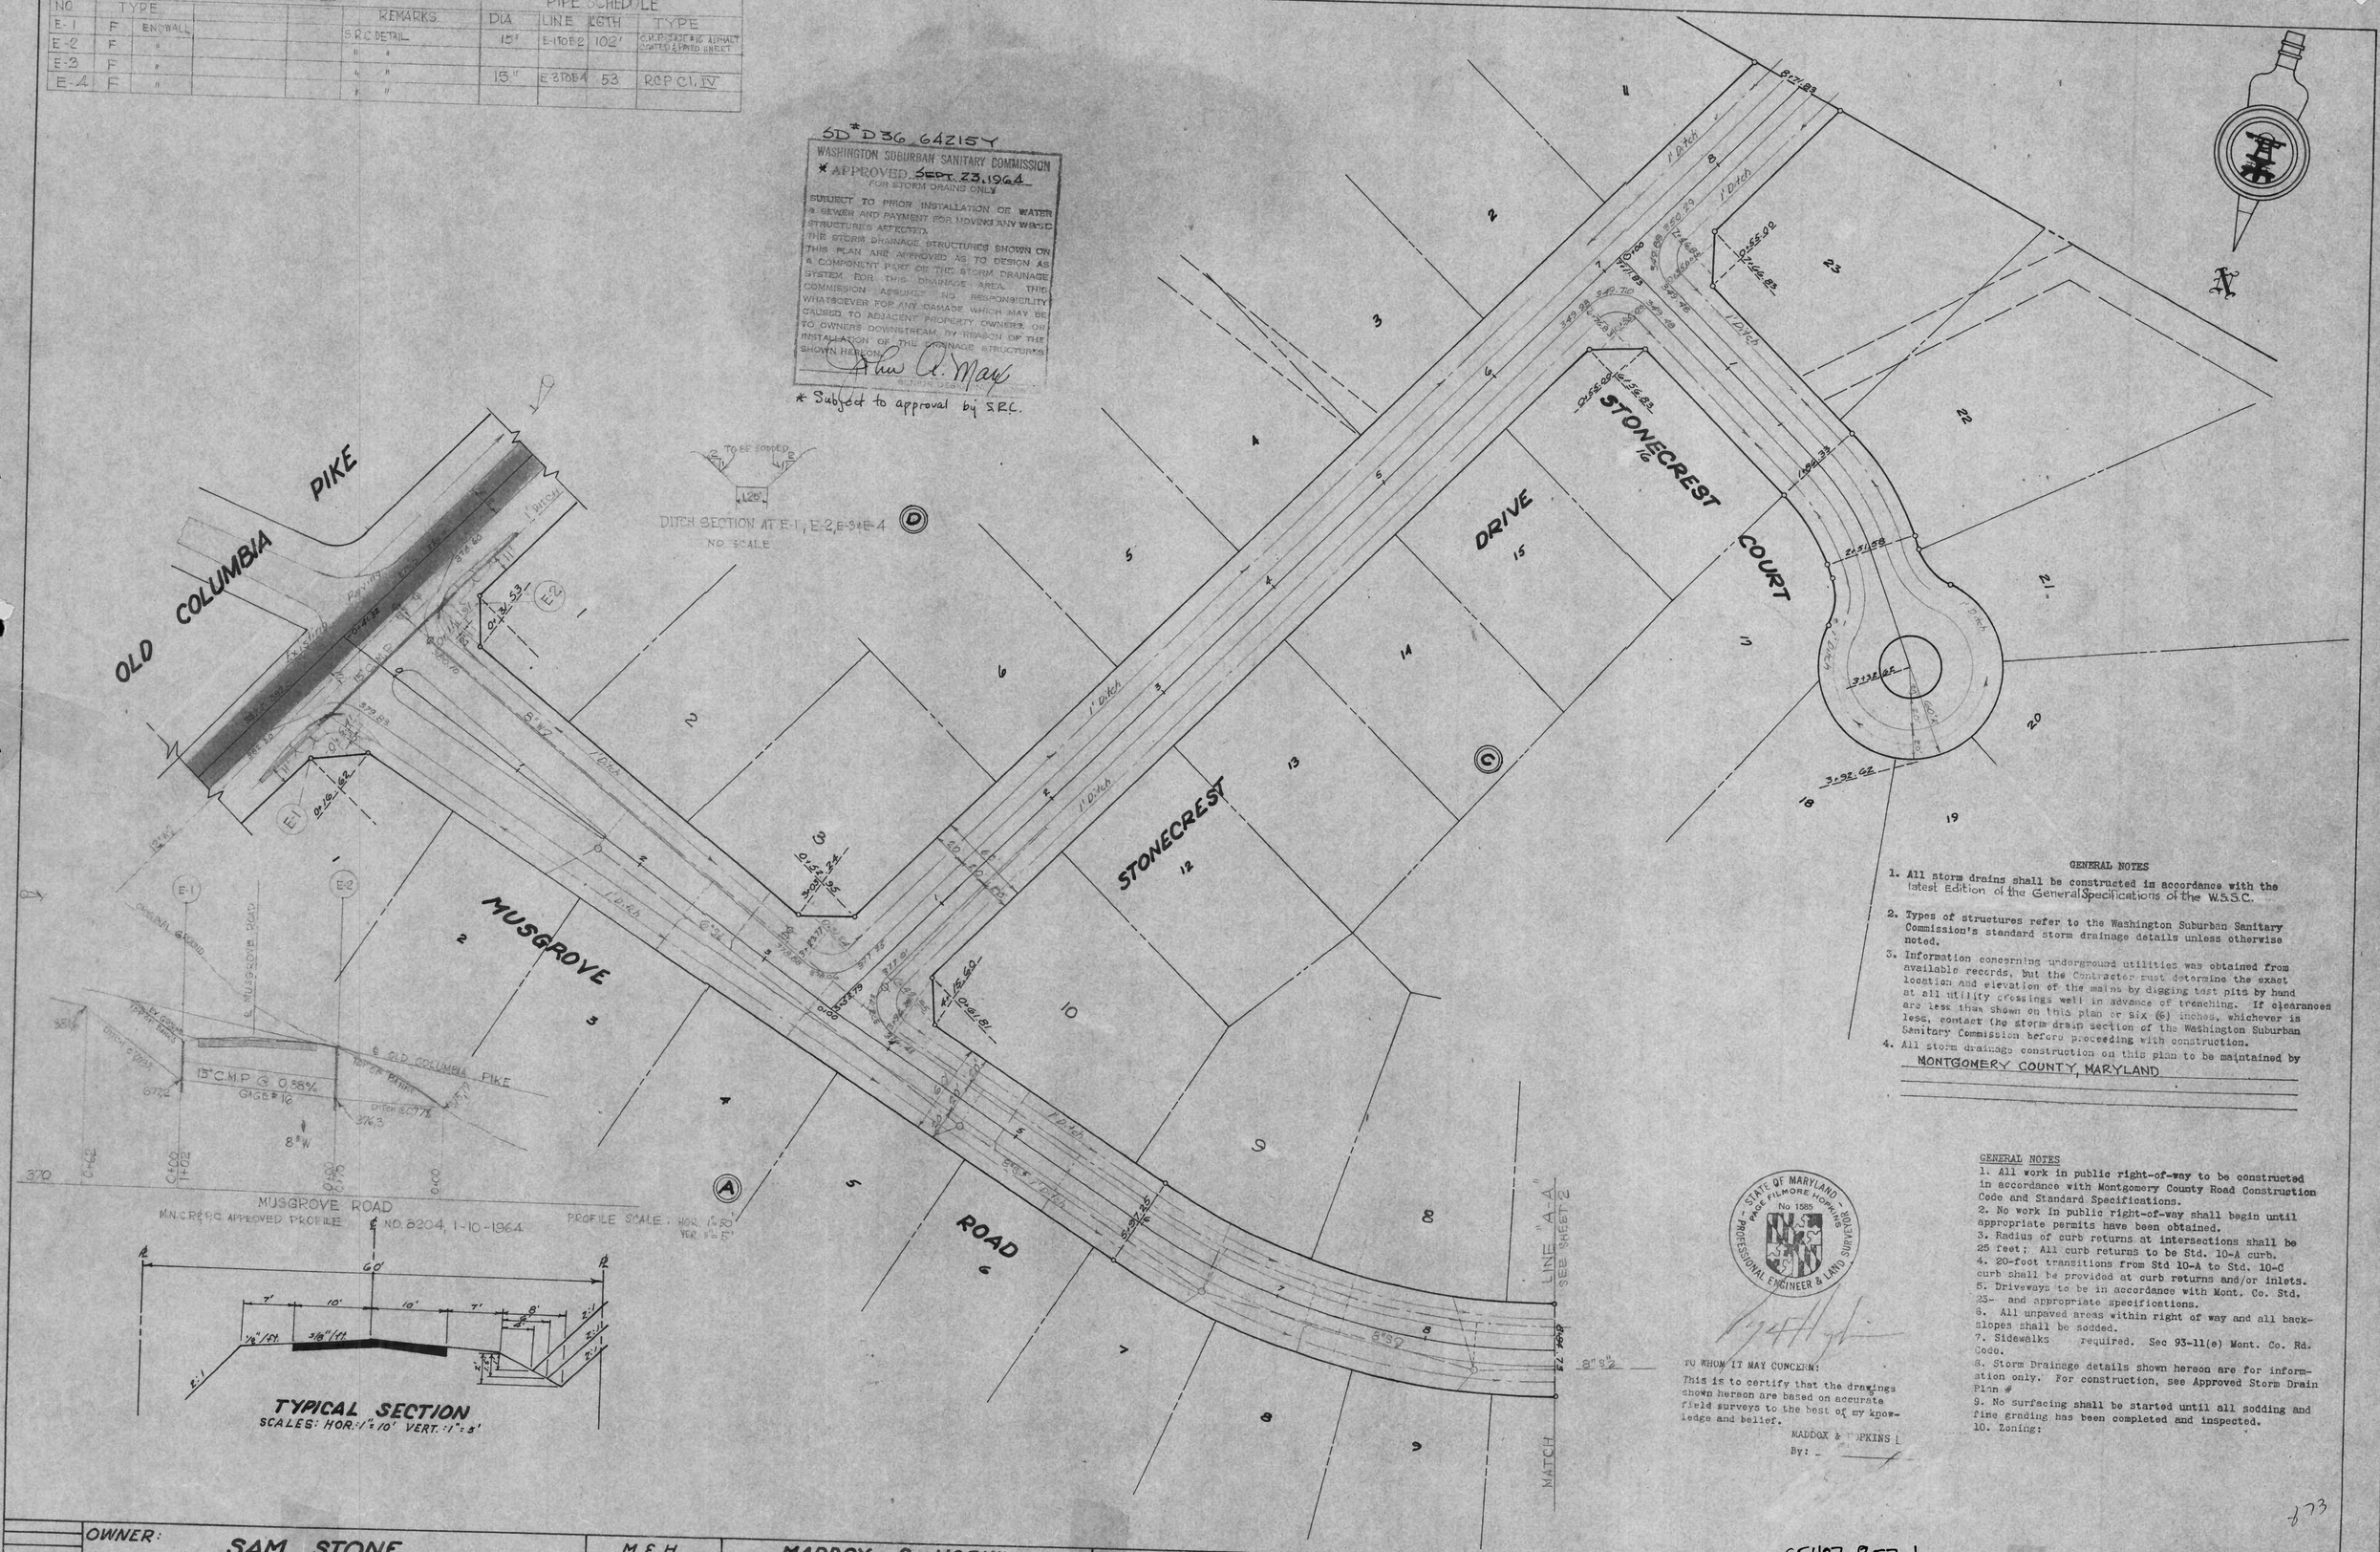

GENERAL NOTES

1. All storm drains shall be constructed in accordance with the latest Edition of the General Specifications of the W.S.S.C.
2. Types of structures refer to the Washington Suburban Sanitary Commission's standard storm drainage details unless otherwise noted.
3. Information concerning underground utilities was obtained from available records, but the Contractor must determine the exact location and elevation of the mains by digging test pits by hand at all utility crossings well in advance of trenching. If clearances are less than shown on this plan or six (6) inches, whichever is less, contact the storm drain section of the Washington Suburban Sanitary Commission before proceeding with construction.
4. All storm drainage construction on this plan to be maintained by MONTGOMERY COUNTY, MARYLAND

GENERAL NOTES

1. All work in public right-of-way to be constructed in accordance with Montgomery County Road Construction Code and Standard Specifications.
2. No work in public right-of-way shall begin until appropriate permits have been obtained.
3. Radius of curb returns at intersections shall be 25 feet; All curb returns to be Std. 10-A curb.
4. 20-foot transitions from Std 10-A to Std. 10-C curb shall be provided at curb returns and/or inlets.
5. Driveways to be in accordance with Mont. Co. Std. 23- and appropriate specifications.
6. All unpaved areas within right of way and all backslopes shall be sodded.
7. Sidewalks required. Sec 93-11(e) Mont. Co. Rd. Code.
8. Storm Drainage details shown hereon are for information only. For construction, see Approved Storm Drain Plan #
9. No surfacing shall be started until all sodding and fine grading has been completed and inspected.
10. Zoning:

STATE OF MARYLAND — PAGE FILMORE HOPKINS — No 1585 — PROFESSIONAL ENGINEER & LAND SURVEYOR

TO WHOM IT MAY CONCERN:
This is to certify that the drawings shown hereon are based on accurate field surveys to the best of my knowledge and belief.
MADDOX & HOPKINS
By: _____

873

OWNER:	M. & H.						
SAM STONE 3900 16TH STREET, N.W. WASHINGTON, D.C.	JOB No. 63-1861	MADDOX & HOPKINS CIVIL ENGINEERS & LAND SURVEYORS SILVER SPRING, MARYLAND JU8-3111	DATE: 3 Dec. 1963 DRAWN: D. Kerr DESIGN: A.Z. CHECKED: SUB. FIN:	APPROVAL REQUESTED FOR:	CE487-857-1 STORM DRAIN & PAVING PLAN STONECREST MONTGOMERY COUNTY, MARYLAND	SHEET No. 1 OF	SCALE 1"=50'

SD FILE NO. 873

SD # D-36 64215 Y

WASHINGTON SUBURBAN SANITARY COMMISSION
APPROVED SEPT. 23, 1964
FOR STORM DRAINS ONLY

SUBJECT TO PRIOR INSTALLATION OF WATER & SEWER AND PAVEMENT, OR MOVING ANY W.S.S.C. STRUCTURES AFFECTED.
THE STORM DRAINAGE STRUCTURES SHOWN ON THIS PLAN ARE APPROVED AS TO DESIGN AS A COMPONENT PART OF THE STORM DRAINAGE SYSTEM FOR THIS DRAINAGE AREA. THE COMMISSION ASSUMES NO RESPONSIBILITY WHATSOEVER FOR ANY DAMAGE WHICH MAY BE CAUSED TO ADJACENT PROPERTY OWNERS, OR TO OWNERS DOWNSTREAM, BY REASON OF THE INSTALLATION OF THE DRAINAGE STRUCTURES SHOWN HEREON.

SENIOR DESIGNING ENGINEER

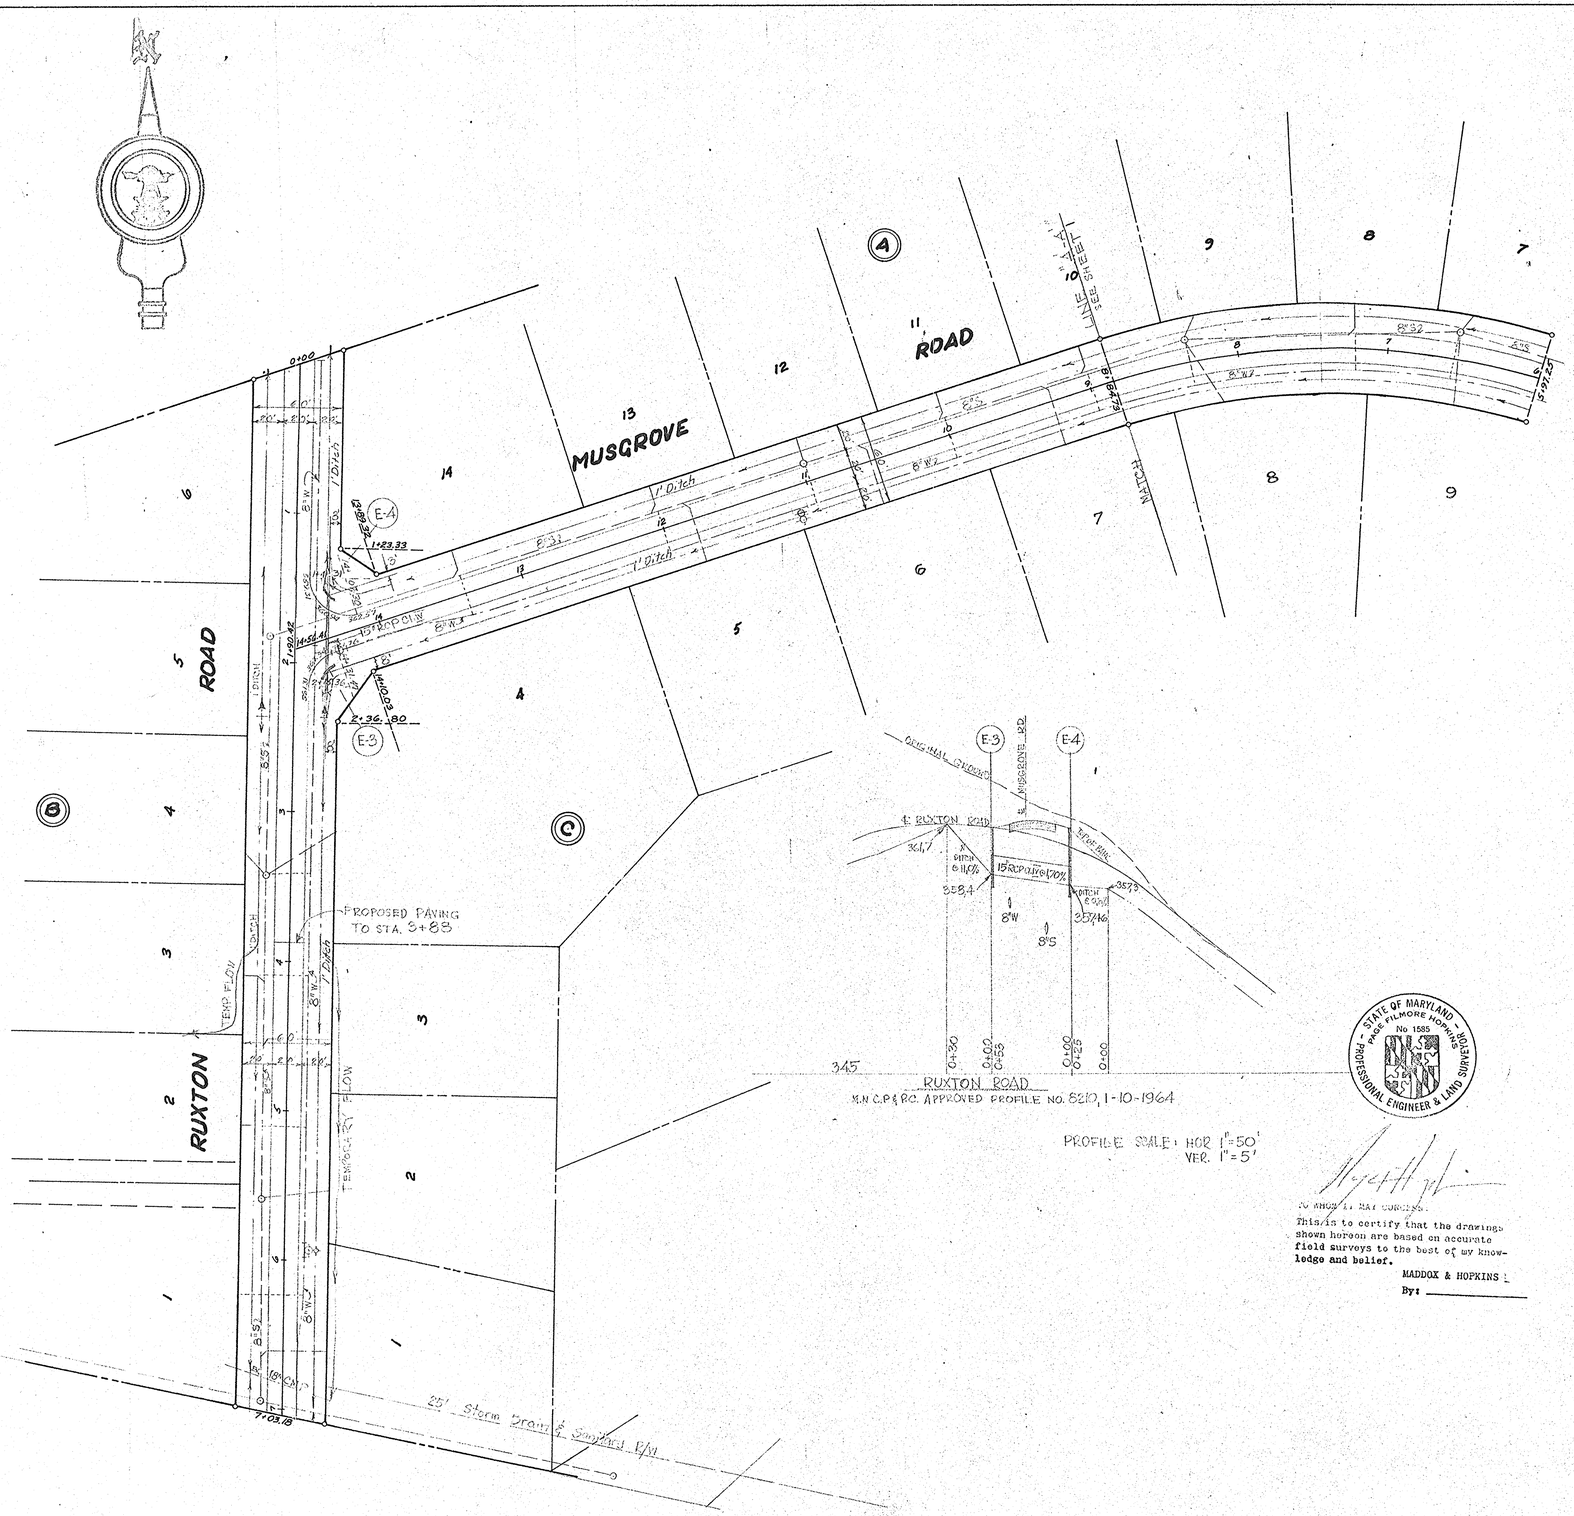

STATE OF MARYLAND
PAGE FILMORE HOPKINS
No 1585
PROFESSIONAL ENGINEER & LAND SURVEYOR

TO WHOM IT MAY CONCERN:
This is to certify that the drawings shown hereon are based on accurate field surveys to the best of my knowledge and belief.

MADDOX & HOPKINS
By: _____

GENERAL NOTES
1. All work in public right-of-way to be constructed in accordance with Montgomery County Road Construction Code and Standard Specifications.
2. No work in public right-of-way shall begin until appropriate permits have been obtained.
3. Radius of curb returns at intersections shall be 25 feet; All curb returns to be Std. 10-A curb.
4. 20-foot transitions from Std 10-A to Std. 10-C curb shall be provided at curb returns and/or inlets.
5. Driveways to be in accordance with Mont. Co. Std. 23- and appropriate specifications.
6. All unpaved areas within right of way and all back-slopes shall be sodded.
7. Sidewalks required. Sec 93-11(e) Mont. Co. Rd. Code.
8. Storm Drainage details shown hereon are for information only. For construction, see Approved Storm Drain Plan #
9. No surfacing shall be started until all sodding and fine grading has been completed and inspected.
10. Zoning:

873

CE487-857-2

OWNER:	M.&H. JOB No.		DATE: 3 Dec. 1963	APPROVAL REQUESTED FOR:		SHEET	SCALE
SAM STONE 3900 16TH STREET, N.W. WASHINGTON, D.C.	63-1861	MADDOX & HOPKINS CIVIL ENGINEERS & LAND SURVEYORS SILVER SPRING, MARYLAND JU 8-3111	DRAWN: D. Kerr DESIGN: A.Z. CHECKED: SUB. FIN:		STORM DRAIN & PAVING PLAN STONECREST MONTGOMERY COUNTY, MARYLAND	No. 2 OF 2	1"=50'

SD FILE NO. 873

Maryland State Archives