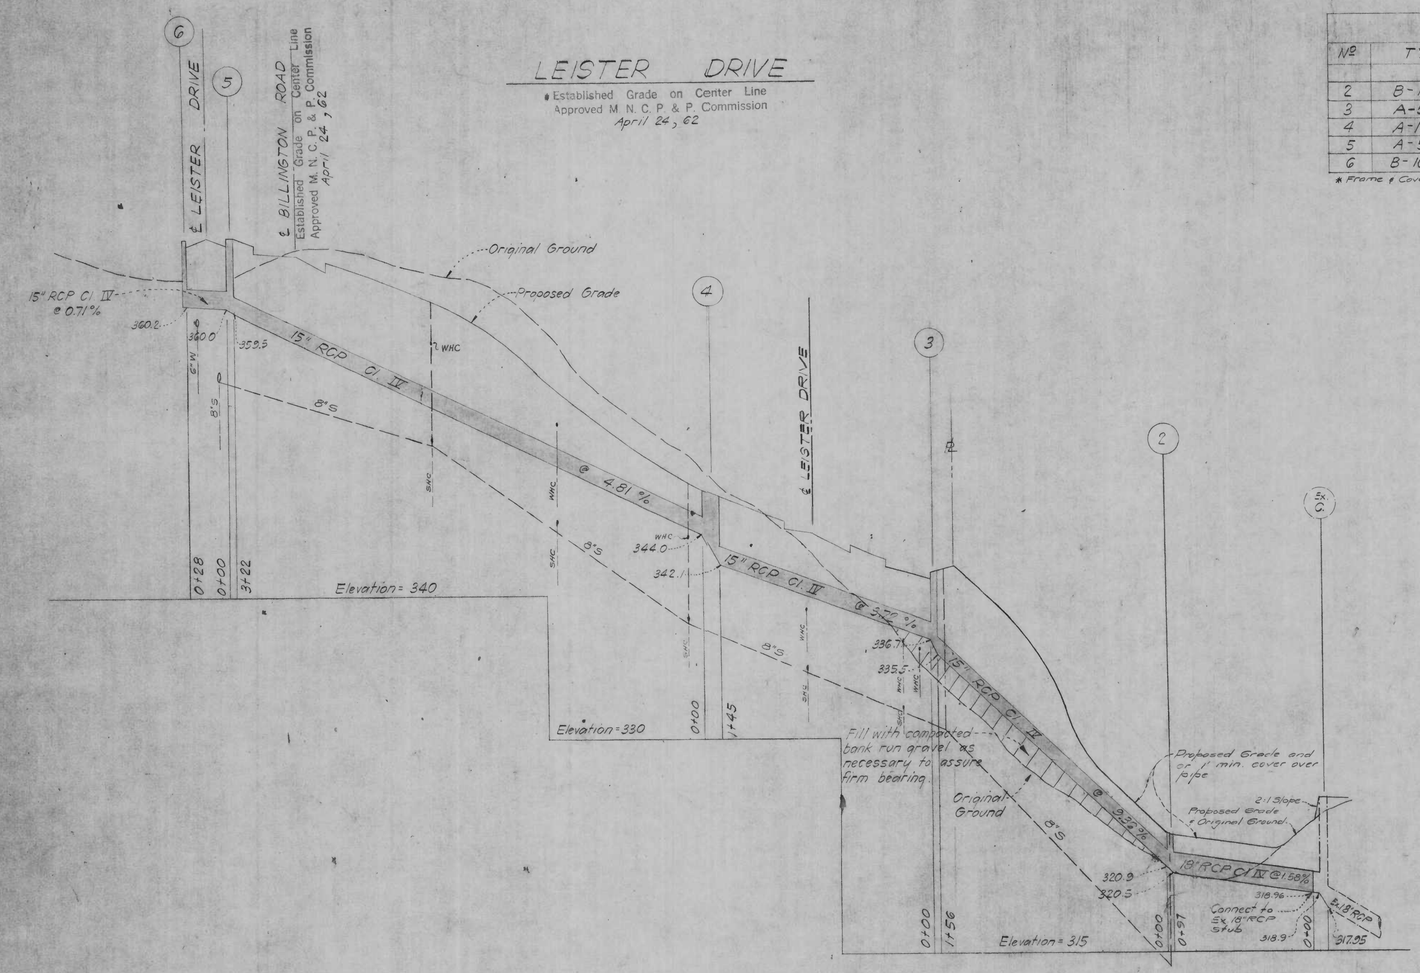

STRUCTURE SCHEDULE

№	TYPE	TOP ELEV. Upper	TOP ELEV. Lower	REMARKS
2	B-Manhole	328	20	WSSC Std. 48" Sq. *
3	A-5 Inlet	341.49	341.49	" " W=2'-6"
4	A-10 Inlet	347.88	340.77	" " " " "
5	A-5 Inlet	303.05	304.00	" " " " "
6	B-10 Inlet	303.07	304.74	" " " " "

* Frame & Cover to be cast into slab.

PIPE SCHEDULE

SIZE	TYPE	LENGTH
15"	RCP Cl. IV	631'
18"	RCP Cl. IV	97'

S.D. # D-37, 65048 Y

WASHINGTON SUBURBAN SANITARY COMMISSION
APPROVED Mar. 12, 1965
FOR STORM DRAINS ONLY

SUBJECT TO PRIOR INSTALLATION OF WATER & SEWER AND PAYMENT FOR MOVING ANY W.S.S.C. STRUCTURES AFFECTED.
THE STORM DRAINAGE STRUCTURES SHOWN ON THIS PLAN ARE APPROVED, AS TO DESIGN AS A COMPONENT PART OF THE STORM DRAINAGE SYSTEM FOR THIS DRAINAGE AREA. THE COMMISSION ASSUMES NO RESPONSIBILITY WHATSOEVER FOR ANY DAMAGE WHICH MAY BE CAUSED TO ADJACENT PROPERTY OWNERS, OR TO OWNERS DOWNSTREAM, BY REASON OF THE INSTALLATION OF THE DRAINAGE STRUCTURES SHOWN HEREON.

John A. Marks
SENIOR DESIGN ENGINEER

924

Sheet 2 of 2

STORM DRAINAGE & PAVING PLAN
SECTION 5
FAIRVIEW ESTATES
COLESVILLE DISTRICT
MONTGOMERY COUNTY, MARYLAND

STATE OF MARYLAND — A. JAMES O'MARA

A. James O'Mara

DESIGNED BY F.F. & P.W.	SCALE As Shown	DATE January, 1964
DRAWN BY KWC	GREENHORNE AND O'MARA CIVIL ENGINEERS LAND SURVEYORS 6715 KENILWORTH AVE. RIVERDALE, MD.	
APPROVED BY		JOB NO. 64-629 FILE NO. 90-577

CE487-907-1

SD FILE NO. 924

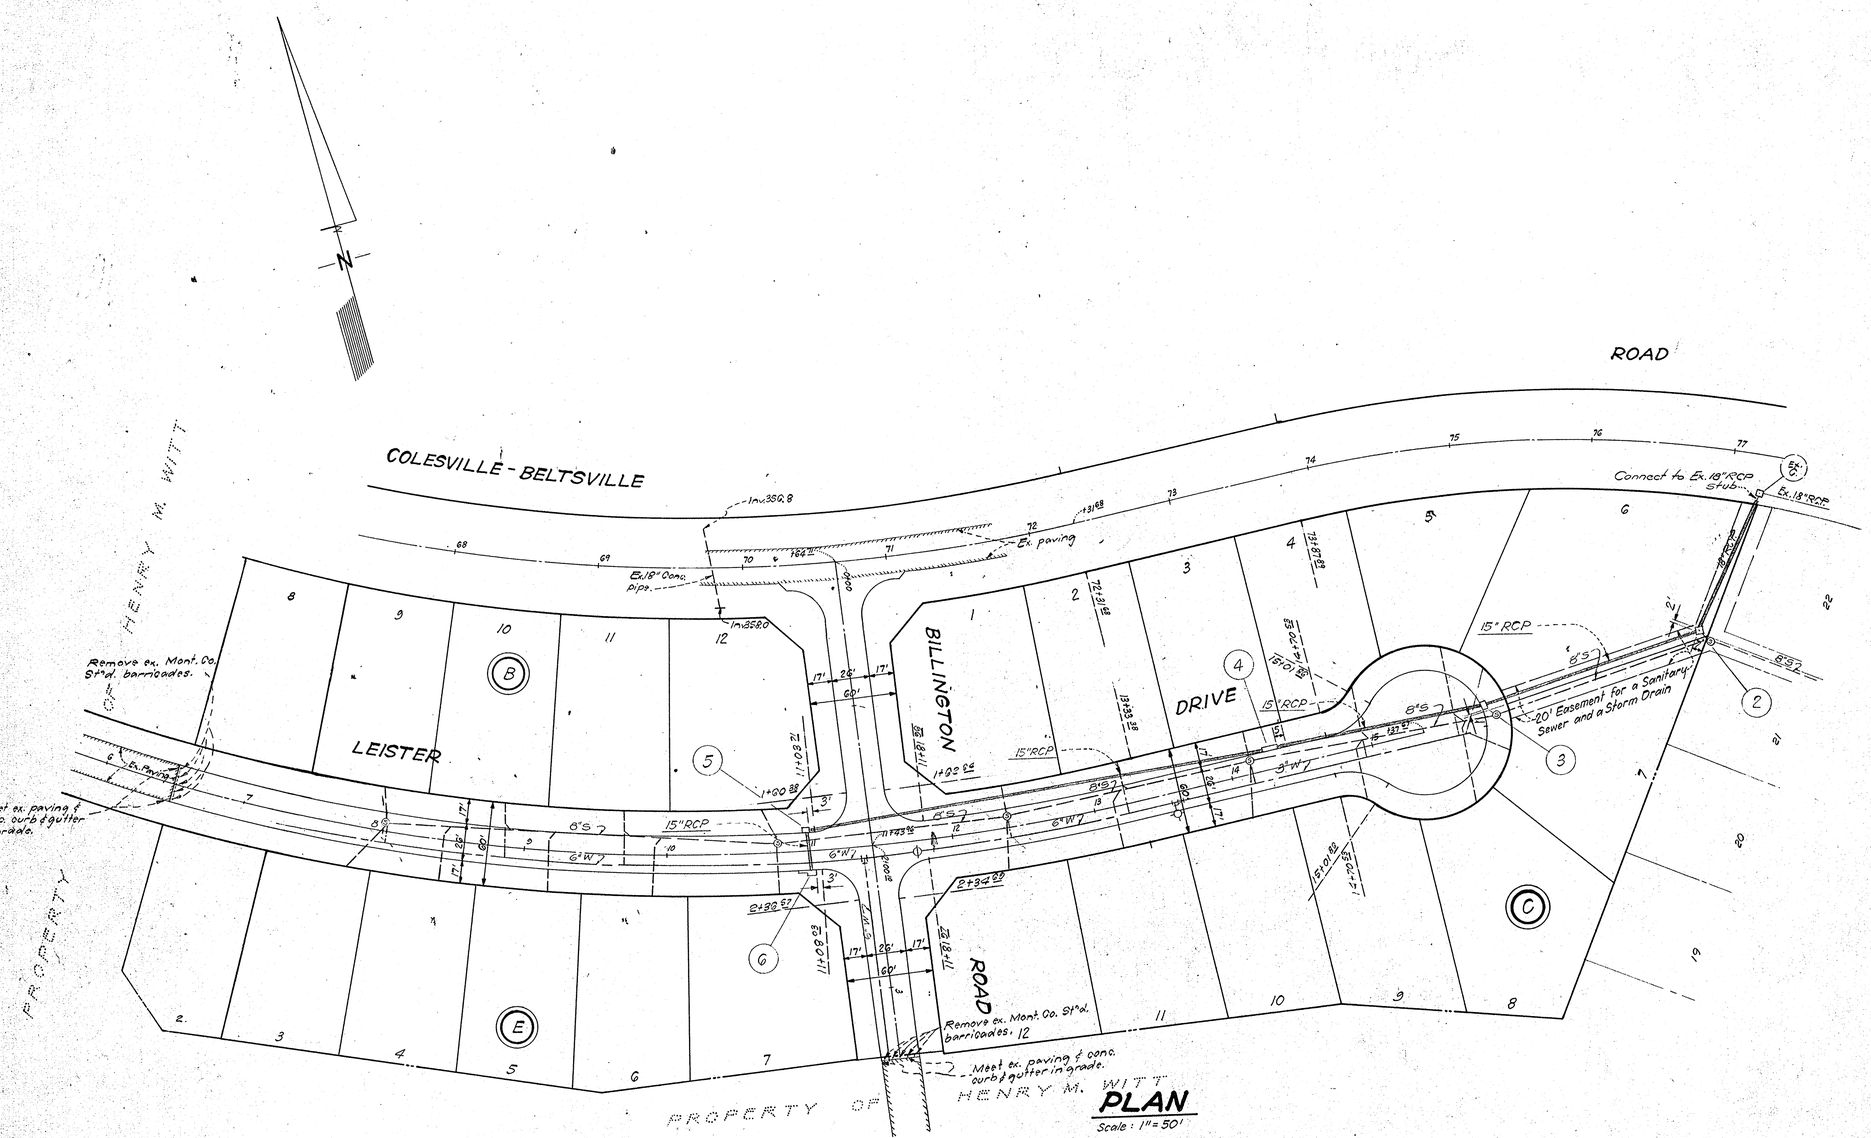

PLAN

Scale: 1" = 50'

S.D. # D-37, 65048 Y

WASHINGTON SUBURBAN SANITARY COMMISSION
APPROVED Mar. 12, 1965
FOR STORM DRAINS ONLY

SUBJECT TO PRIOR INSTALLATION OF WATER & SEWER AND PAYMENT FOR MOVING ANY WSSC STRUCTURES AFFECTED.
THE STORM DRAINAGE STRUCTURES SHOWN ON THIS PLAN ARE APPROVED AS TO DESIGN AS A COMPONENT PART OF THE STORM DRAINAGE SYSTEM FOR THIS DRAINAGE AREA. THE COMMISSION ASSUMES NO RESPONSIBILITY WHATSOEVER FOR ANY DAMAGE WHICH MAY BE CAUSED TO ADJACENT PROPERTY OWNERS, OR TO OWNERS DOWNSTREAM, BY REASON OF THE INSTALLATION OF THE DRAINAGE STRUCTURES SHOWN HEREON.

John E. Mark
SENIOR DESIGNING ENGINEER

*Subject to issuance of permit by Maryland State Department of Health

Sewerage Permit 65-241-0357
March 22, 1965

GENERAL NOTES

1. ALL STORM DRAINS SHALL BE CONSTRUCTED IN ACCORDANCE WITH THE LATEST EDITION OF THE GENERAL SPECIFICATIONS OF THE WASHINGTON SUBURBAN SANITARY COMMISSION.
2. TYPES OF STRUCTURES REFER TO THE WASHINGTON SUBURBAN SANITARY COMMISSION'S STANDARD STORM DRAINAGE DETAILS UNLESS OTHERWISE NOTED.
3. INFORMATION CONCERNING UNDERGROUND UTILITIES WAS OBTAINED FROM AVAILABLE RECORDS, BUT THE CONTRACTOR MUST DETERMINE THE EXACT LOCATION AND ELEVATION OF THE MAINS BY DIGGING TEST PITS BY HAND AT ALL UTILITY CROSSINGS WELL IN ADVANCE OF TRENCHING. IF CLEARANCES ARE LESS THAN SHOWN ON THIS PLAN OR SIX (6) INCHES WHICHEVER IS LESS, CONTACT THE STORM DRAIN SECTION OF THE WASHINGTON SUBURBAN SANITARY COMMISSION BEFORE PROCEEDING WITH CONSTRUCTION.
4. ALL STORM DRAINAGE CONSTRUCTION ON THIS PLAN TO BE MAINTAINED BY MONTGOMERY COUNTY.

Sheet 1 of 2

STORM DRAINAGE & PAVING PLAN
SECTION 5
FAIRVIEW ESTATES
COLESVILLE DISTRICT
MONTGOMERY COUNTY, MARYLAND

STATE OF MARYLAND — A. JAMES O'MARA — REG. NO. 8000 — PROFESSIONAL ENGINEER & LAND SURVEYOR

A. James O'Mara

DESIGNED BY F.R.& P.E.W.	SCALE 1" = 50'	DATE January, 1964	
DRAWN BY K.W.C.	GREENHORNE AND O'MARA CIVIL ENGINEERS LAND SURVEYORS 6715 KENILWORTH AVE. RIVERDALE, MD.		
APPROVED BY	OWNER FAMCO, Inc. 1400 Milestone Dr. Silver Spring, Md.	JOB NO. 64-039	FILE NO. SD-577

CE487-907-2

SD FILE NO 924