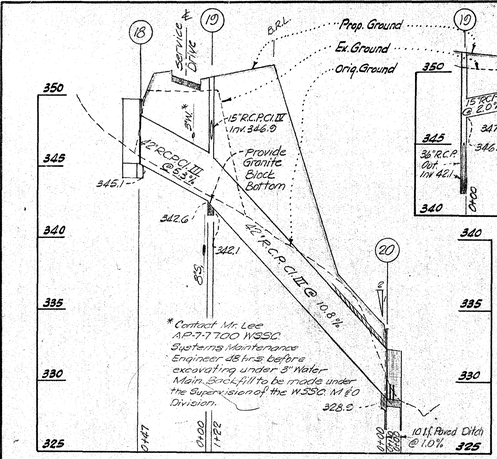

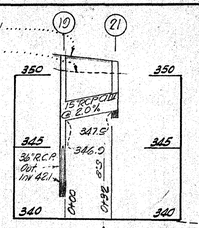

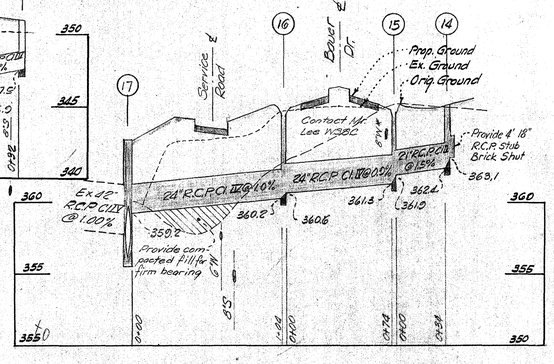

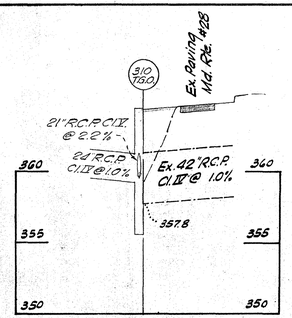

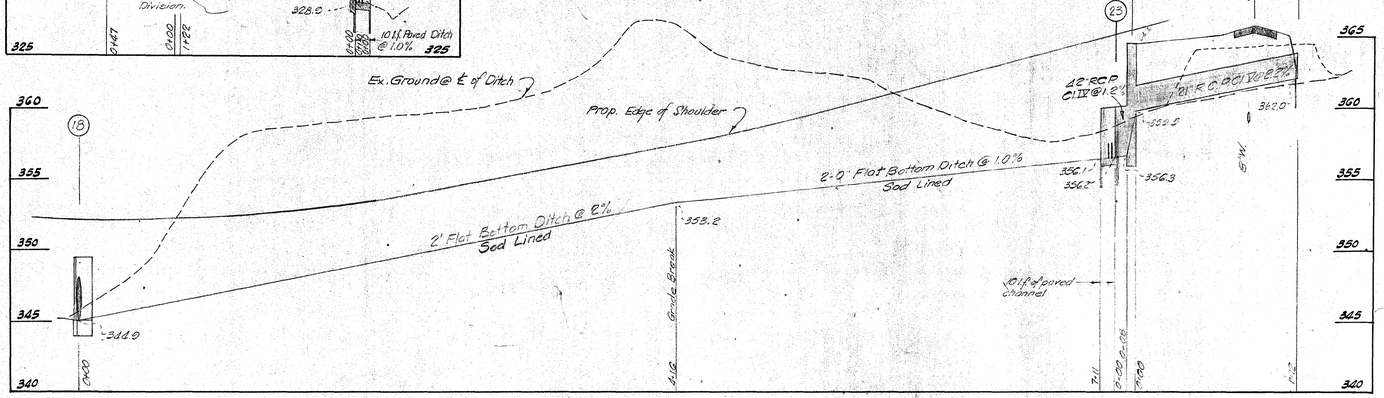

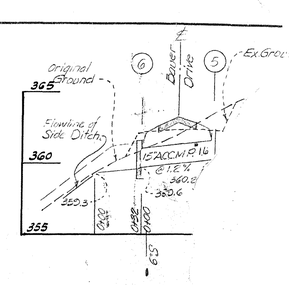

1. All construction sha... County Road Construc...
2. No work shall be done in ... been obtained.
3. All graded areas within the ... shall be seeded.
4. All paving fillet radii shall be ...
5. Montgomery County temporar... be built at each lot, except ... Montgomery County Std. #2...

STORI

1. All Storm drains shall ... est edition of the Gener... Suburban Sanitary Con...
2. Types of Structures re... Drainage Details unless ...
3. Information concerning un... from available records, bu... the exact location and elevatio... pits by hand at all utility crossin... If clearances are less than shown, whichever is less, contact the Storm... before proceeding.
4. All proposed storm drainage shov... tained by the Montgomery County ...

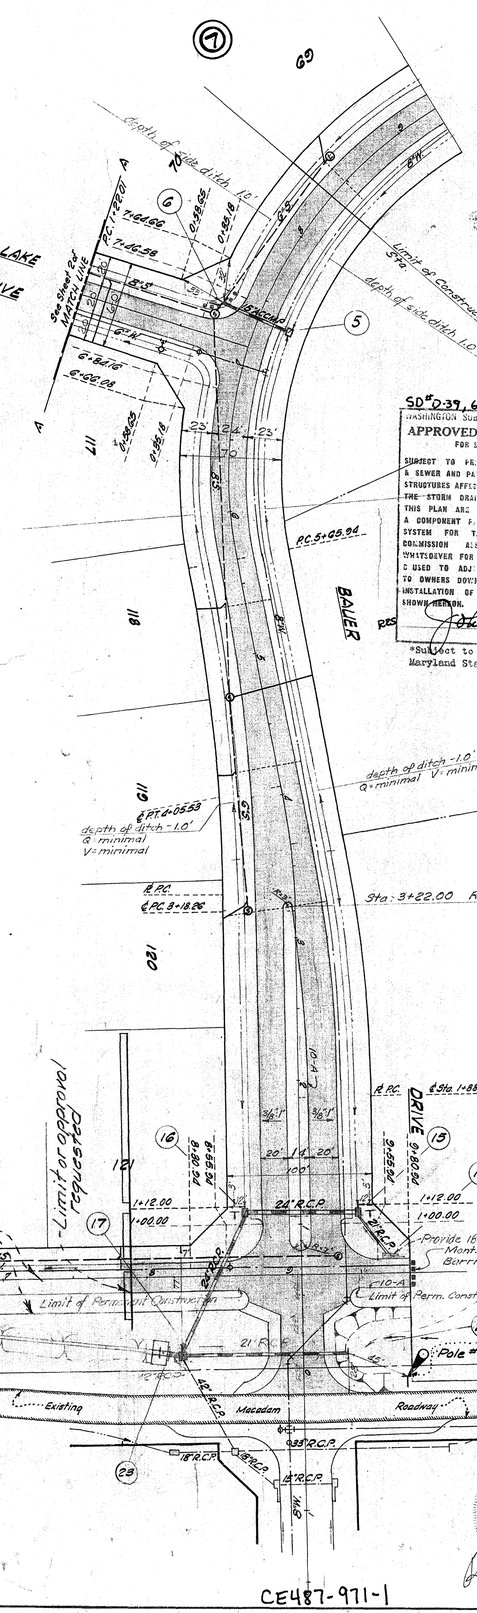

SD # 0-39, 66135-Y

WASHINGTON SUBURBAN SANITARY COMMISSION

APPROVED June 29, 1966

FOR STORM DRAINS ONLY

SUBJECT TO PRIOR INSTALLATION OF WATER & SEWER AND PAYMENT FOR MOVING ANY WSSC STRUCTURES AFFECTED.

THE STORM DRAINAGE STRUCTURES SHOWN ON THIS PLAN ARE APPROVED AS TO DESIGN AS A COMPONENT PART OF THE STORM DRAINAGE SYSTEM FOR THE DRAINAGE AREA. THE COMMISSION ASSUMES NO RESPONSIBILITY WHATSOEVER FOR ANY DAMAGE WHICH MAY BE CAUSED TO ADJACENT PROPERTY OWNERS, OR TO OWNERS DOWNSTREAM, BY REASON OF THE INSTALLATION OF THE DRAINAGE STRUCTURES SHOWN HEREON.

SENIOR DESIGNING ENGINEER

*Subject to issuance of permit by Maryland State Department of Health

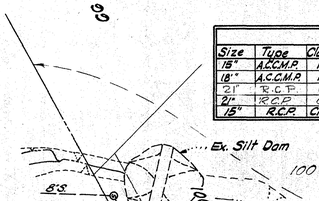
Ex. Silt Dam
B.M.
El. 333.56
R.R. Spike in 15" Sycamore Tree
Property of Manor Lake Corp.
MANOR LAKE
PLAT 2
RB 78 LP 7012
101
100
6'S
20
15' Easement for Storm Drain & Sanitary Sewer
42" R.C.P.
128
127
126
125
124
123
122
121
SERVICE
ROAD
Future Construction
Mont. Co. Std. Post Barricades @ 5' c/c
Provide 2' Flat Bottom Sod lined Ditch, See Profile & Section this Sheet
Fill ground str... to provide pos... this drainage... to Sta. Entrance
Prop. ℄ of Route #28
Limit of Paving Sta. 0+15.00
Limit of Perm. Const.
Limit of Construction
10-A
33'
25' R.C.P.
42" R.C.P.
42" R.C.P.
42"

Maryland State Archives

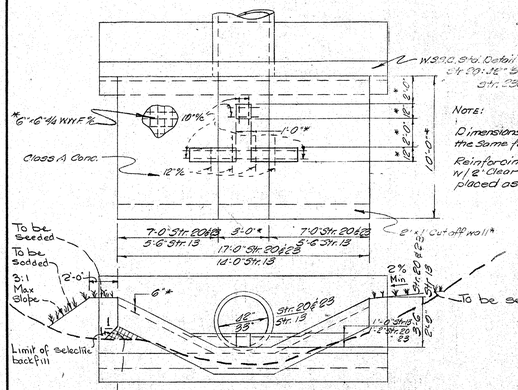

Notes:

Dimensions marked thus* are the same for both Shts.

Reinforcing to be #4 bars w/ 2" Clear. Bars to be placed as shown.

Fill with selective backfill material as directed by the engineer

TYPICAL DETAIL

PAVED OUTFALL @ Sht. 3, 13, 20 & 23

No Scale

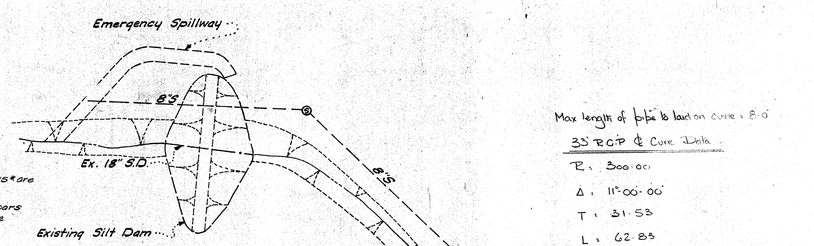
Emergency Spillway
85'
Ex. 18" S.D.
Existing Silt Dam
PROPERTY OF
M.N.C.P.&P.C.
B.M.
R.R. Spike in 6" Locust
Elev. 324.71
Limit of Grading
20'
15'
15'
7.9
13
30' R/W for Storm Drains & Sanitary Sewers
8'S
8'S
8'S