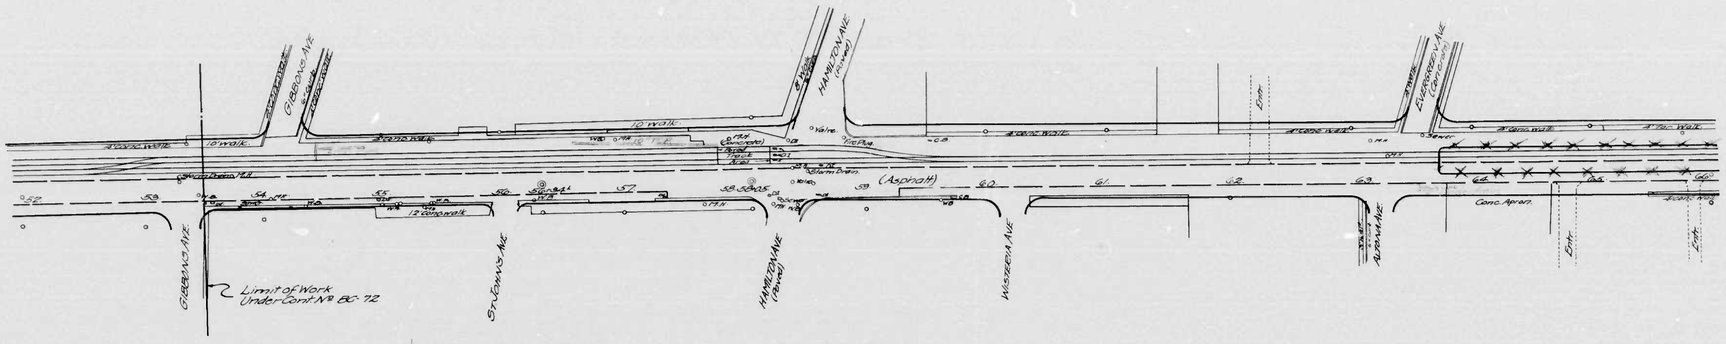

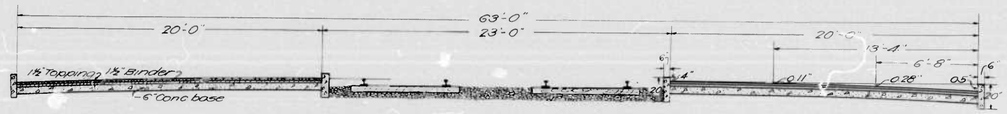

TYPICAL CROSS SECTION OF IMPROVEMENT
SCALE 1"=4'-0"
TO BE USED EVERGREEN AVE TO WHITE AVE & MARY AVE TO GLENMORE AVE

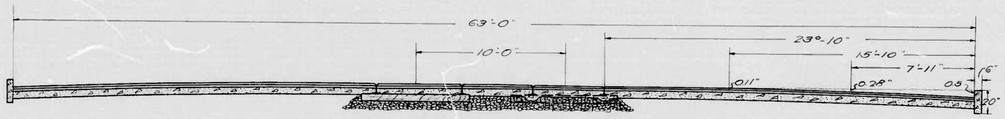

TYPICAL CROSS SECTION OF IMPROVEMENT
SCALE 1"=4'-0"
TO BE USED GIBBONS AVE TO ~~EVERGREEN~~ AVE Glenmore
TO BE USED WHITE AVE TO MARY AVE. EXCEPT THAT THE RAIL SPACING SHALL BE SAME AS OPEN TRACK CONSTRUCTION.

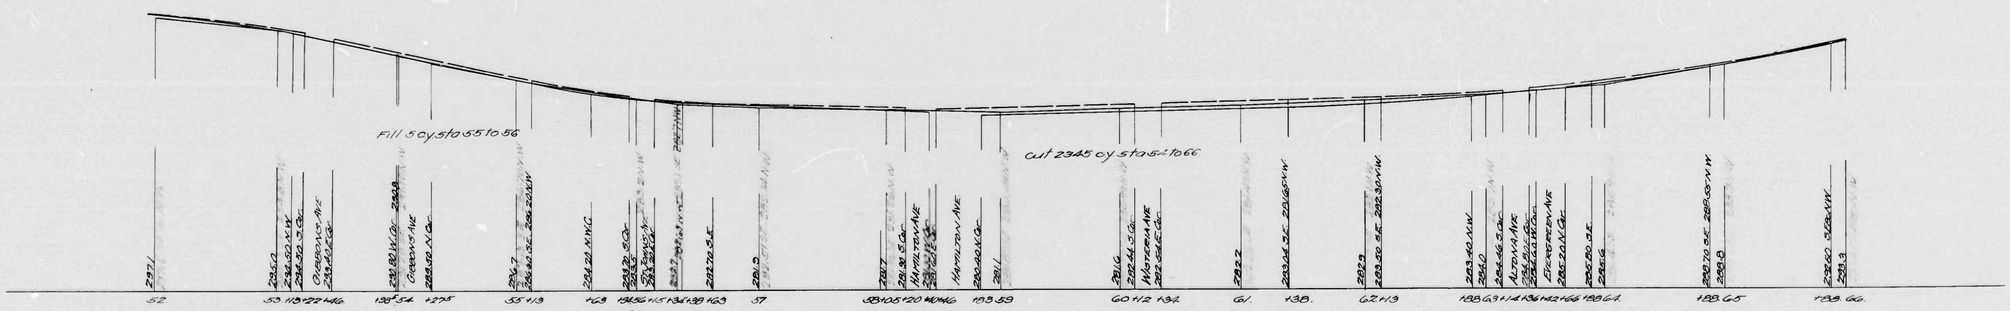

HARFORD ROAD
Baltimore City
Contract No. BC-72
Sheet No. 1

MICROFILMED ON APERTURE CARDS

[redacted] 1174

MICROFILMED
ON
APERTURE CARDS

HARFORD ROAD.
Baltimore City.
Contract No. BC-72
Sheet No. 2

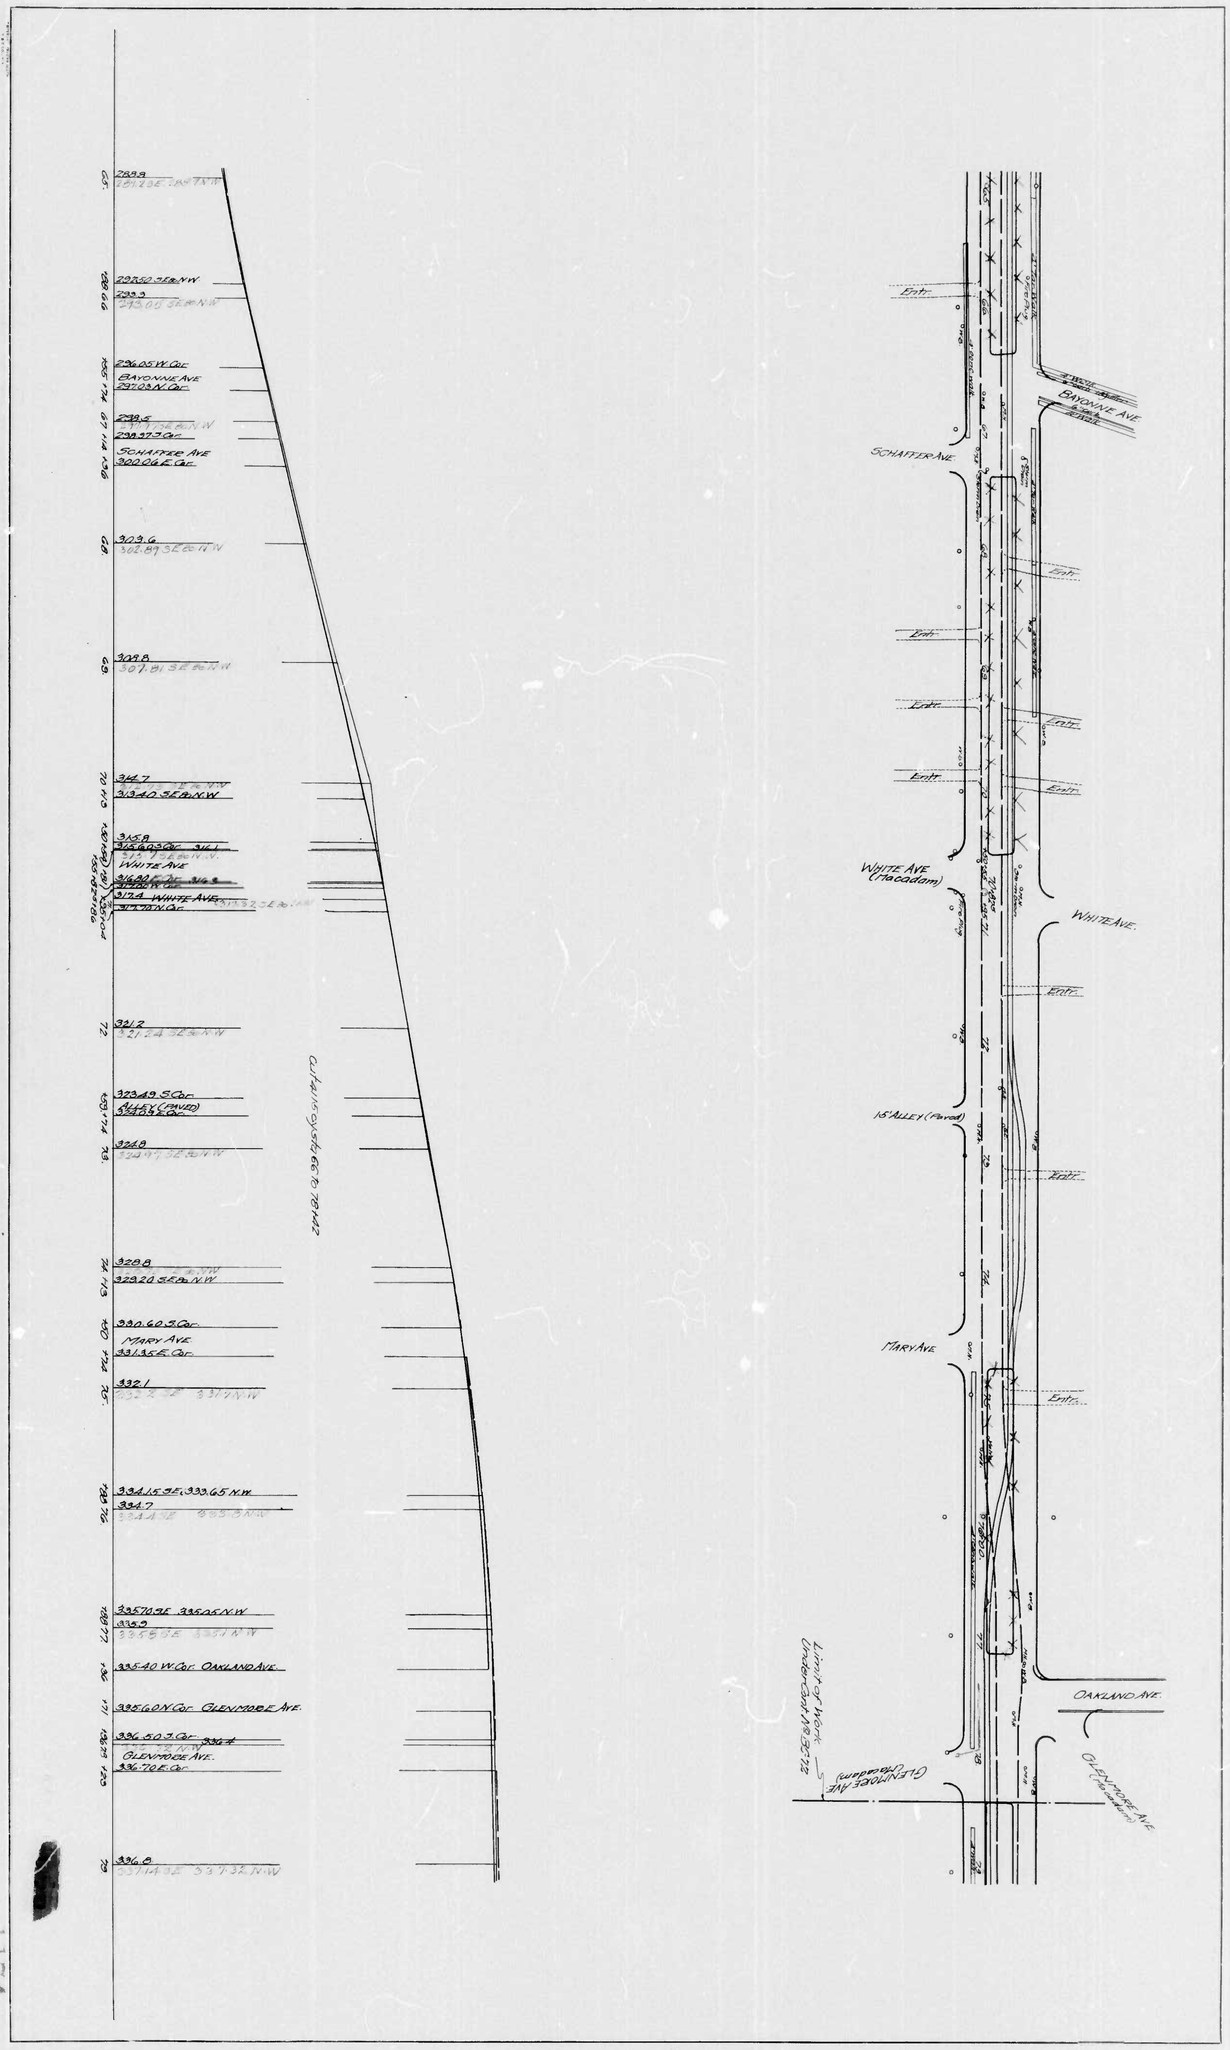

1174