FWH 22/61 Filed 4-6-72

Resubdivision

Lots 84-85-86
Caine Keys II extended
Ocean City, Worcester County, Maryland

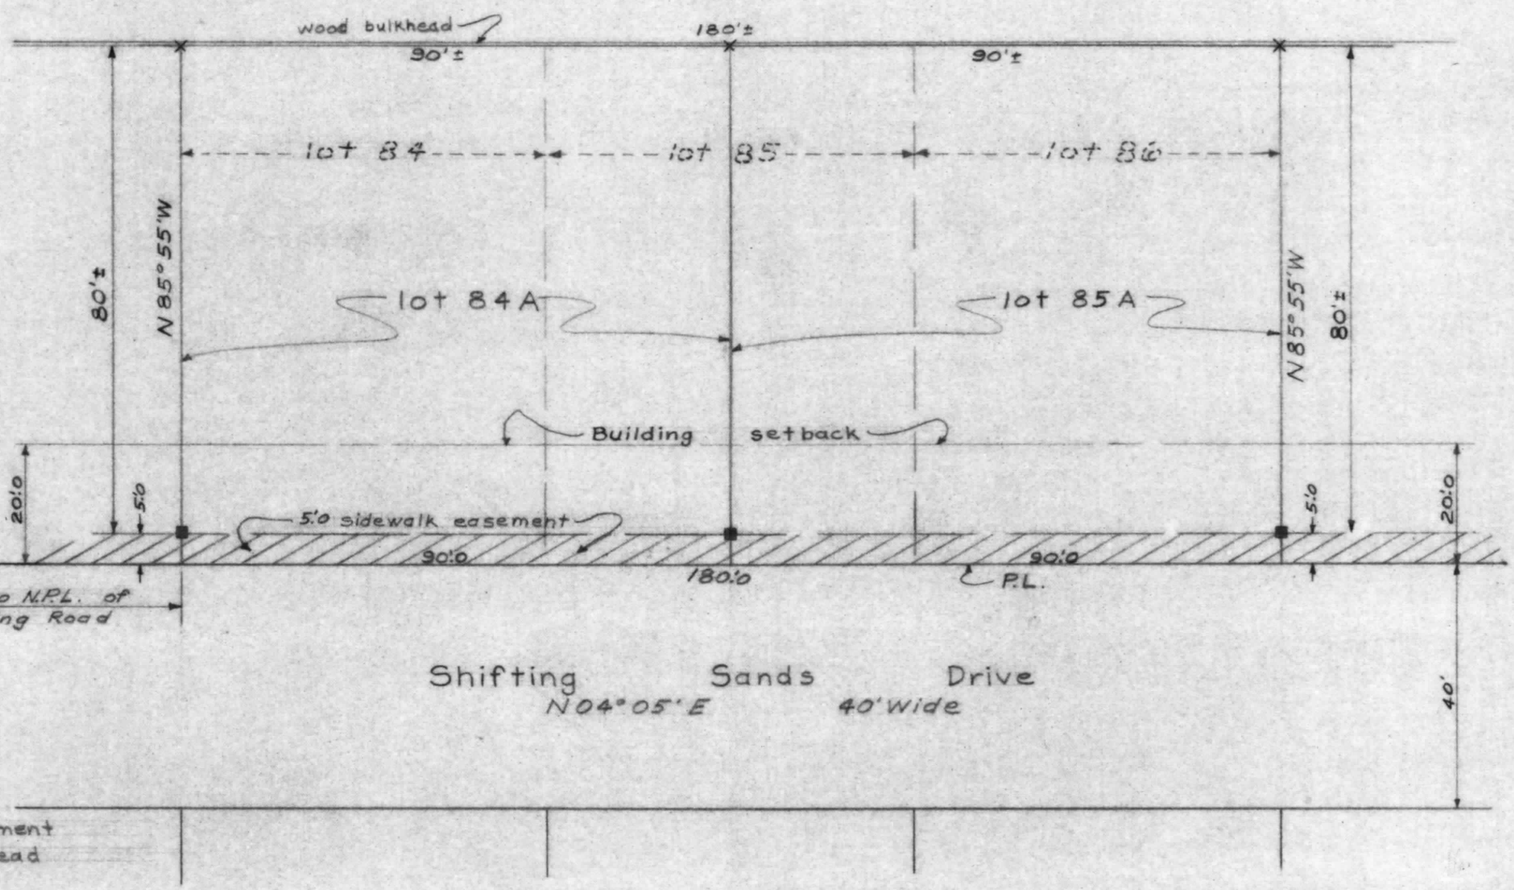

■ Denotes concrete monument
X Denotes nail in Bulkhead

We certify that the requirements of Article 17, sections 59 and 59 B of the 1957 edition of the Annotated code of Maryland have been complied with, concerning the making of this plat, the setting of markers, and the existance of prior preliminary plats.

Walter Franklin Gunion
Walter Franklin Gunion

Approved for public water supply
and sewerage systeme
Worcester County Health Department
Date 1-14-72
By H Frutz

20 0 10 20 30 40 50
scale in feet

Approved by
Mayor and City Council
Ocean City, Worcester County, Maryland

Harry W. Kelley
Harry W. Kelley - Mayor

Daniel Trimper IV
Daniel Trimper IV - Pres. City Council

Reference:
Caine Keys II extended, recorded
F.W.H. 8-13 Dated April 6, 1967

prepared in the office of
G.B.C. Survey's, Inc.
Ocean City, Maryland
approved by

George B. Cropper
George B. Cropper, P.E.
R.P.E. & L.S. no. 248

Surveyed by	N.R. Jones
Drawn by	R.H. Nelson
Date	January 1972
Checked by	R.H.N.

MSA CSU 2157-593

Maryland State Archives