FWH 22/27 Filed 3-15-72

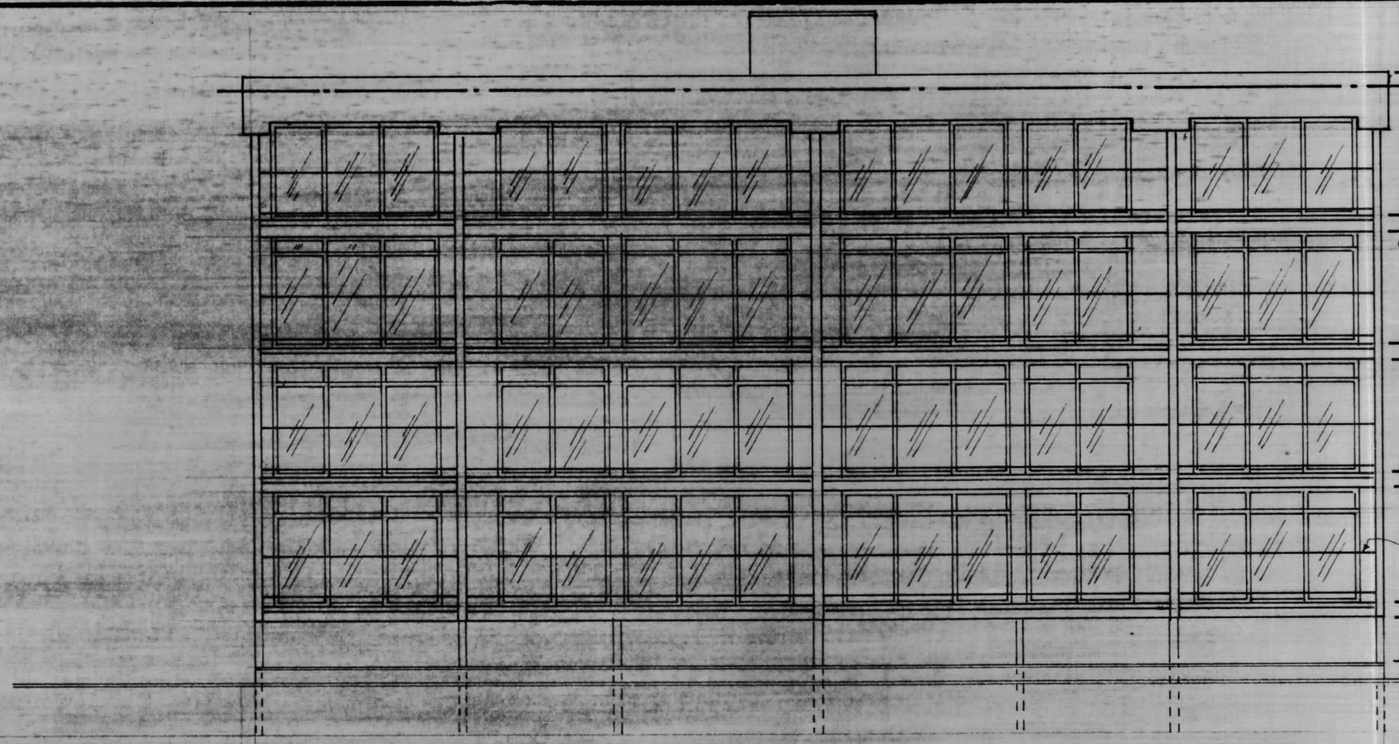

EAST ELEVATION, BOARDWALK

ELEVATION NOTE:

ELEVATIONS IN FEET FROM MEAN LOW WATER (M.L.W.), ATLANTIC OCEAN, OCEAN CITY, MARYLAND, ESTABLISHED 1962

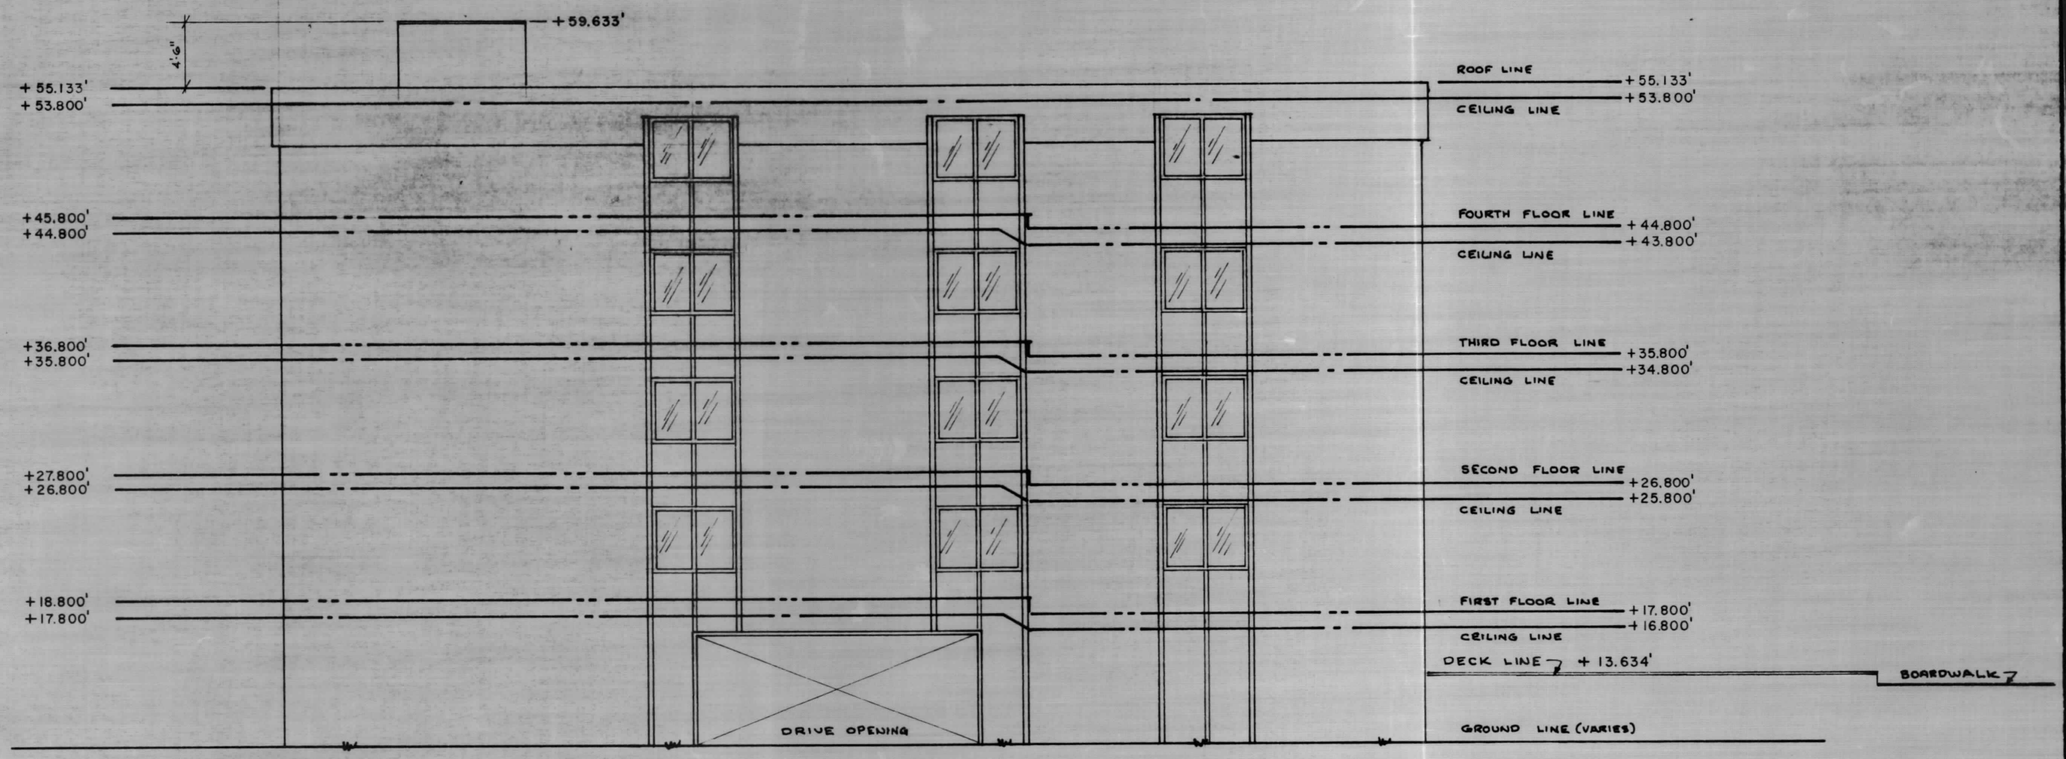

SOUTH ELEVATION

THE REGENCY
CONDOMINIUM

16 UNITS

GK INDUSTRIES, INC.
P. O. BOX 532
OCEAN CITY, MARYLAND 21842

Emil J. Germanos

SHEET 7 OF 9

MSA CSU 2157-598-7

Marvland State Archives