FWH 22/51 Filed 3-30-72

ENGLISH CONDOMINIUM

OCEAN CITY, WORCESTER COUNTY, MARYLAND

BUILDING "B"

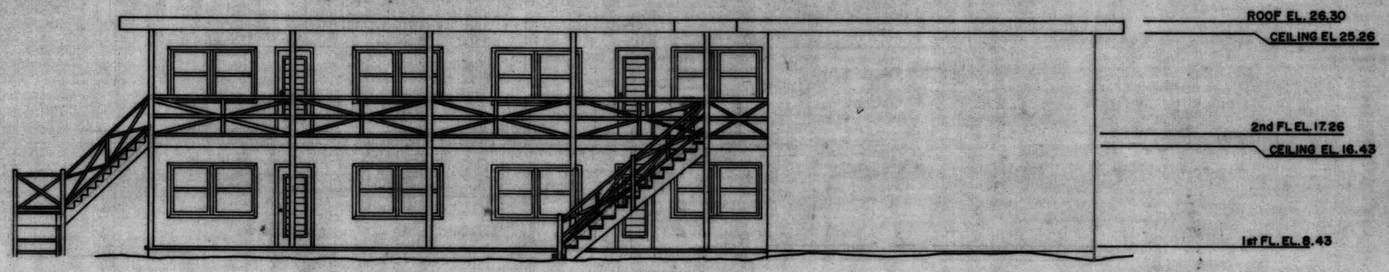

WEST ELEVATION

SCALE: 1/8"=1'-0"

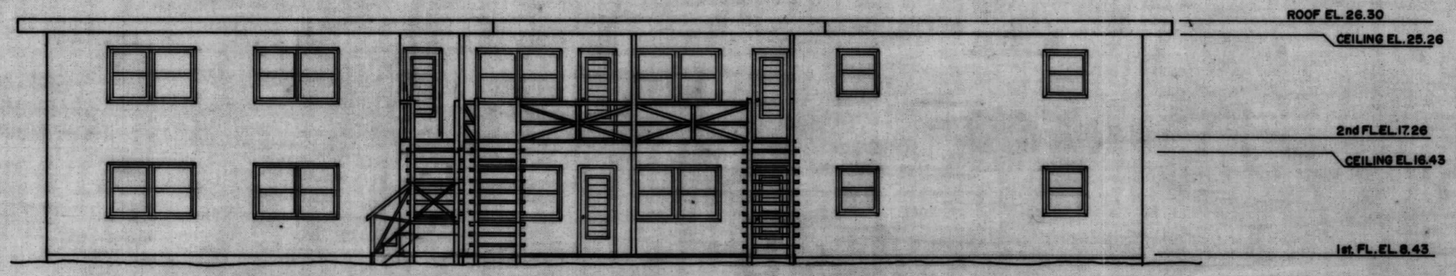

NORTH ELEVATION

SCALE: 1/8"=1'-0"

ELEVATIONS SHOWN ARE IN FEET AND HUNDREDTHS AND REFER TO MEAN LOW WATER IN THE ATLANTIC OCEAN AT OCEAN CITY, WORCESTER COUNTY, MARYLAND.

PREPARED IN THE OFFICE OF
G. B. C. SURVEYS, INC.
OCEAN CITY, MARYLAND
APPROVED BY
George B. Cropper
GEORGE B. CROPPER, M.E.
R. P. E. & L. S. No. 248

SURVEYED BY	N.R. JONES
DRAWN BY	W.R. STULTZ
DATE	FEB. 1972

SHEET 17 OF 20 SHEETS

MSA CSU 2157-600-17

Maryland State Archives