FWH 22/38 Filed 3-30-72

ENGLISH CONDOMINIUM

OCEAN CITY, WORCESTER COUNTY, MARYLAND

BUILDING "A"

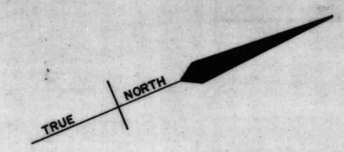

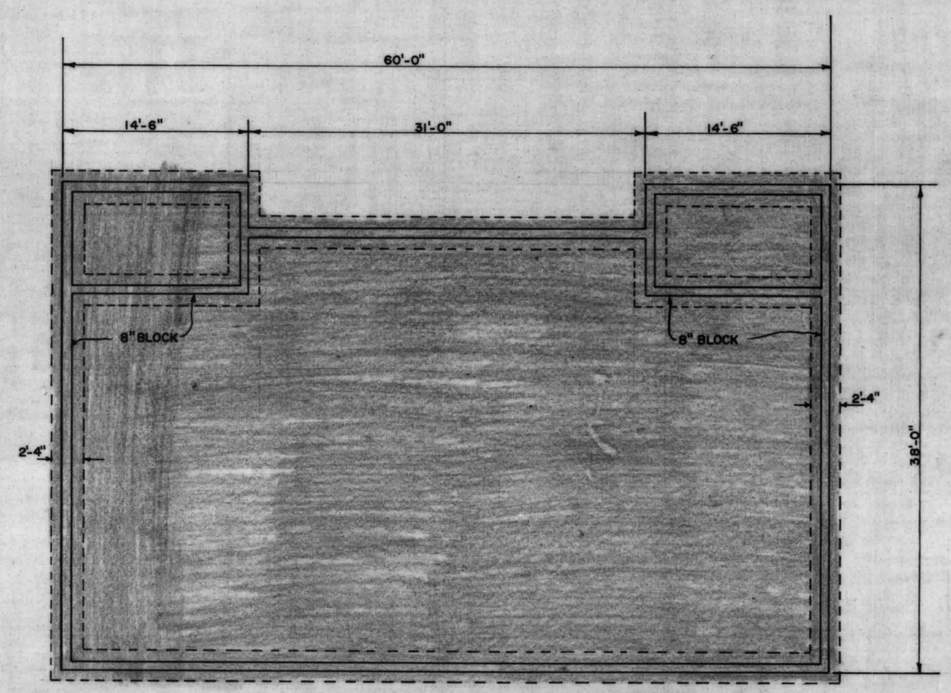

DENOTES GENERAL COMMON ELEMENT

DENOTES UNIT ELEMENT

NOTE:

ALL DISTANCES AND FOOTINGS ON THIS PLAN ARE ASSUMED.

FOUNDATION PLAN

SCALE: 1/8"=1'-0"

PREPARED IN THE OFFICE OF
G. B. C. SURVEYS, INC.
OCEAN CITY, MARYLAND
APPROVED BY
George B. Croppen
GEORGE B. CROPPER, P. E.
R. P. E. & L. S. No. 248

SURVEYED BY	N.R. JONES
DRAWN BY	W.R. STULTZ
DATE	FEB. 1972

SHEET 2 OF 20 SHEETS

MSA CSU 2157-600-2

Maryland State Archives