FWH 22/39 Filed 3-30-72

# ENGLISH CONDOMINIUM

## OCEAN CITY, WORCESTER COUNTY, MARYLAND

*BUILDING "B"*

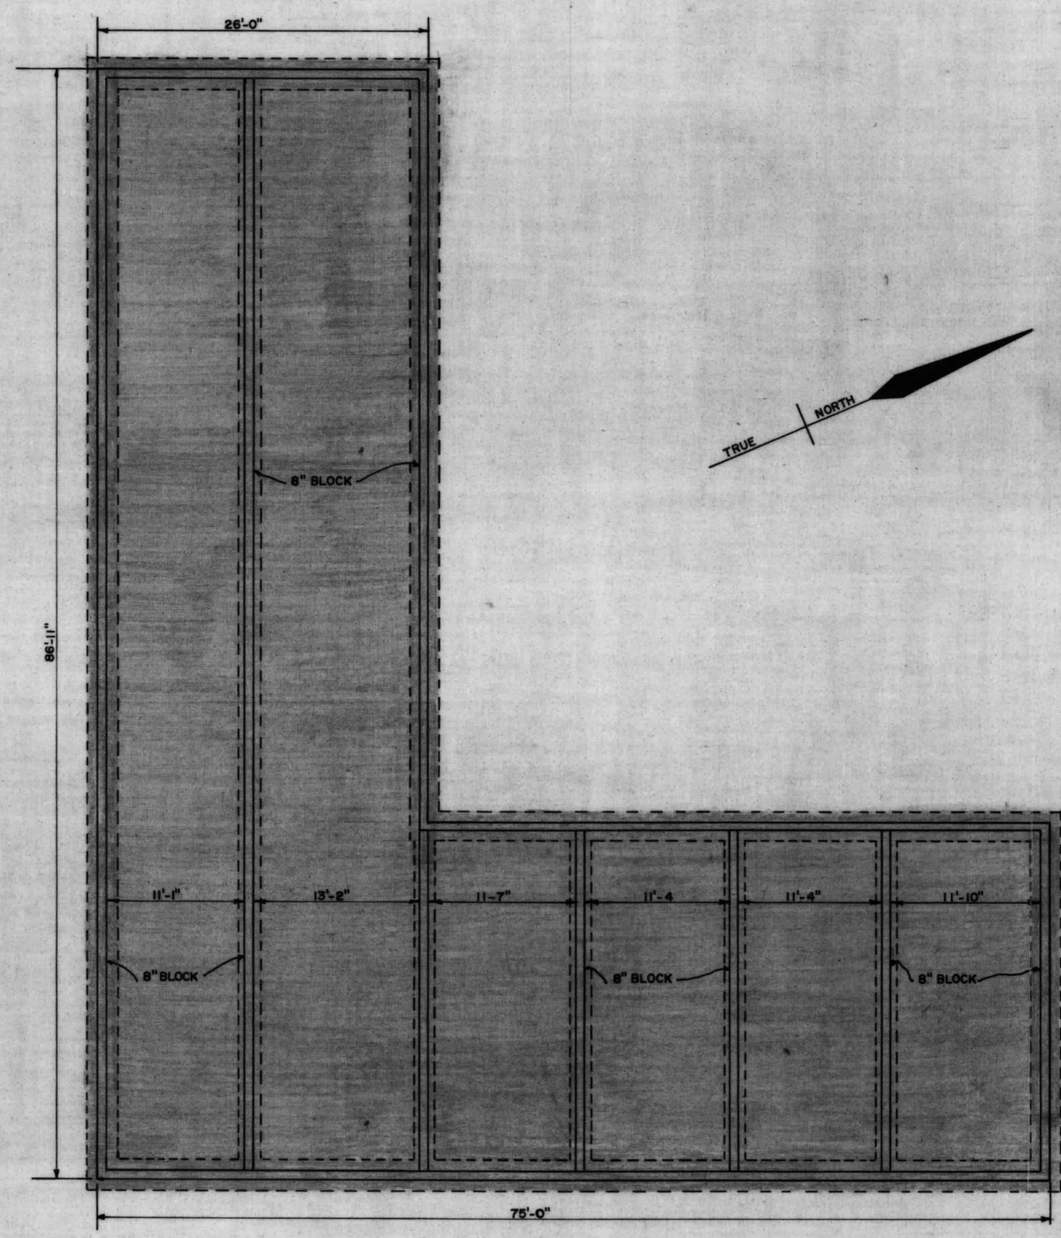


DENOTES GENERAL COMMON ELEMENT

DENOTES UNIT ELEMENT

NOTE:
ALL DISTANCES AND FOOTINGS ON THIS PLAN ARE ASSUMED.

## FOUNDATION PLAN

SCALE: 1/8" = 1'-0"

PREPARED IN THE OFFICE OF
G. B. C. SURVEYS, INC.
OCEAN CITY, MARYLAND
APPROVED BY
George B. Cropper
GEORGE B. CROPPER P. E.
R. P. E. & L. S. No. 248

| | |
|---|---|
| SURVEYED BY | N.R. JONES |
| DRAWN BY | W.R. STULTZ |
| DATE | FEB. 1972 |

SHEET 3 OF 20 SHEETS

MSA CSU 2157-600-3

Maryland State Archives