FWH 22/44 Filed 3-30-72

ENGLISH CONDOMINIUM

OCEAN CITY, WORCESTER COUNTY, MARYLAND

BUILDING "A"

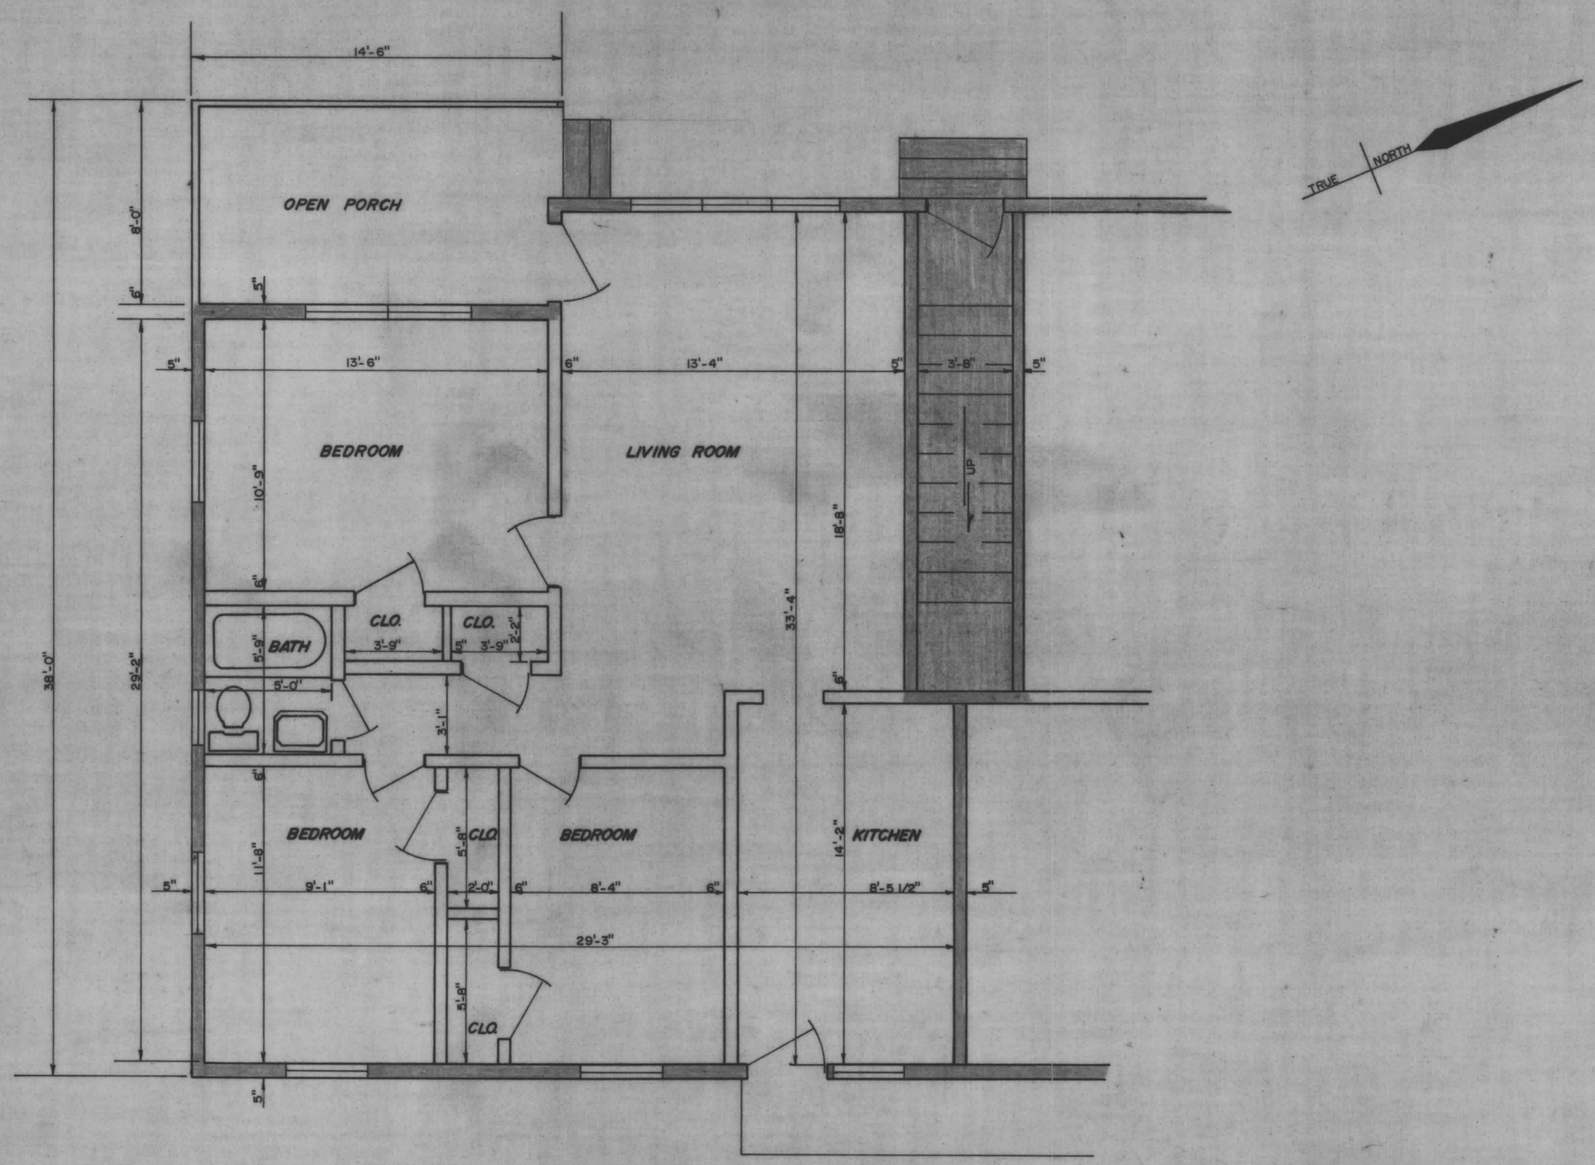

DENOTES GENERAL COMMON ELEMENT

DENOTES UNIT ELEMENT

UNIT 2

SCALE : 1/4"-1'-0"

PREPARED IN THE OFFICE OF
G. B. C. SURVEYS, INC.
OCEAN CITY, MARYLAND
APPROVED BY
George B. Cropper
GEORGE B. CROPPER, P. E.
R. P. E. & L. S. No. 248

SURVEYED BY N.R. JONES
DRAWN BY W.R. STULTZ
DATE FEB. 1972

SHEET 8 OF 20 SHEETS

MSA CSU 2157-600-8

Maryland State Archives