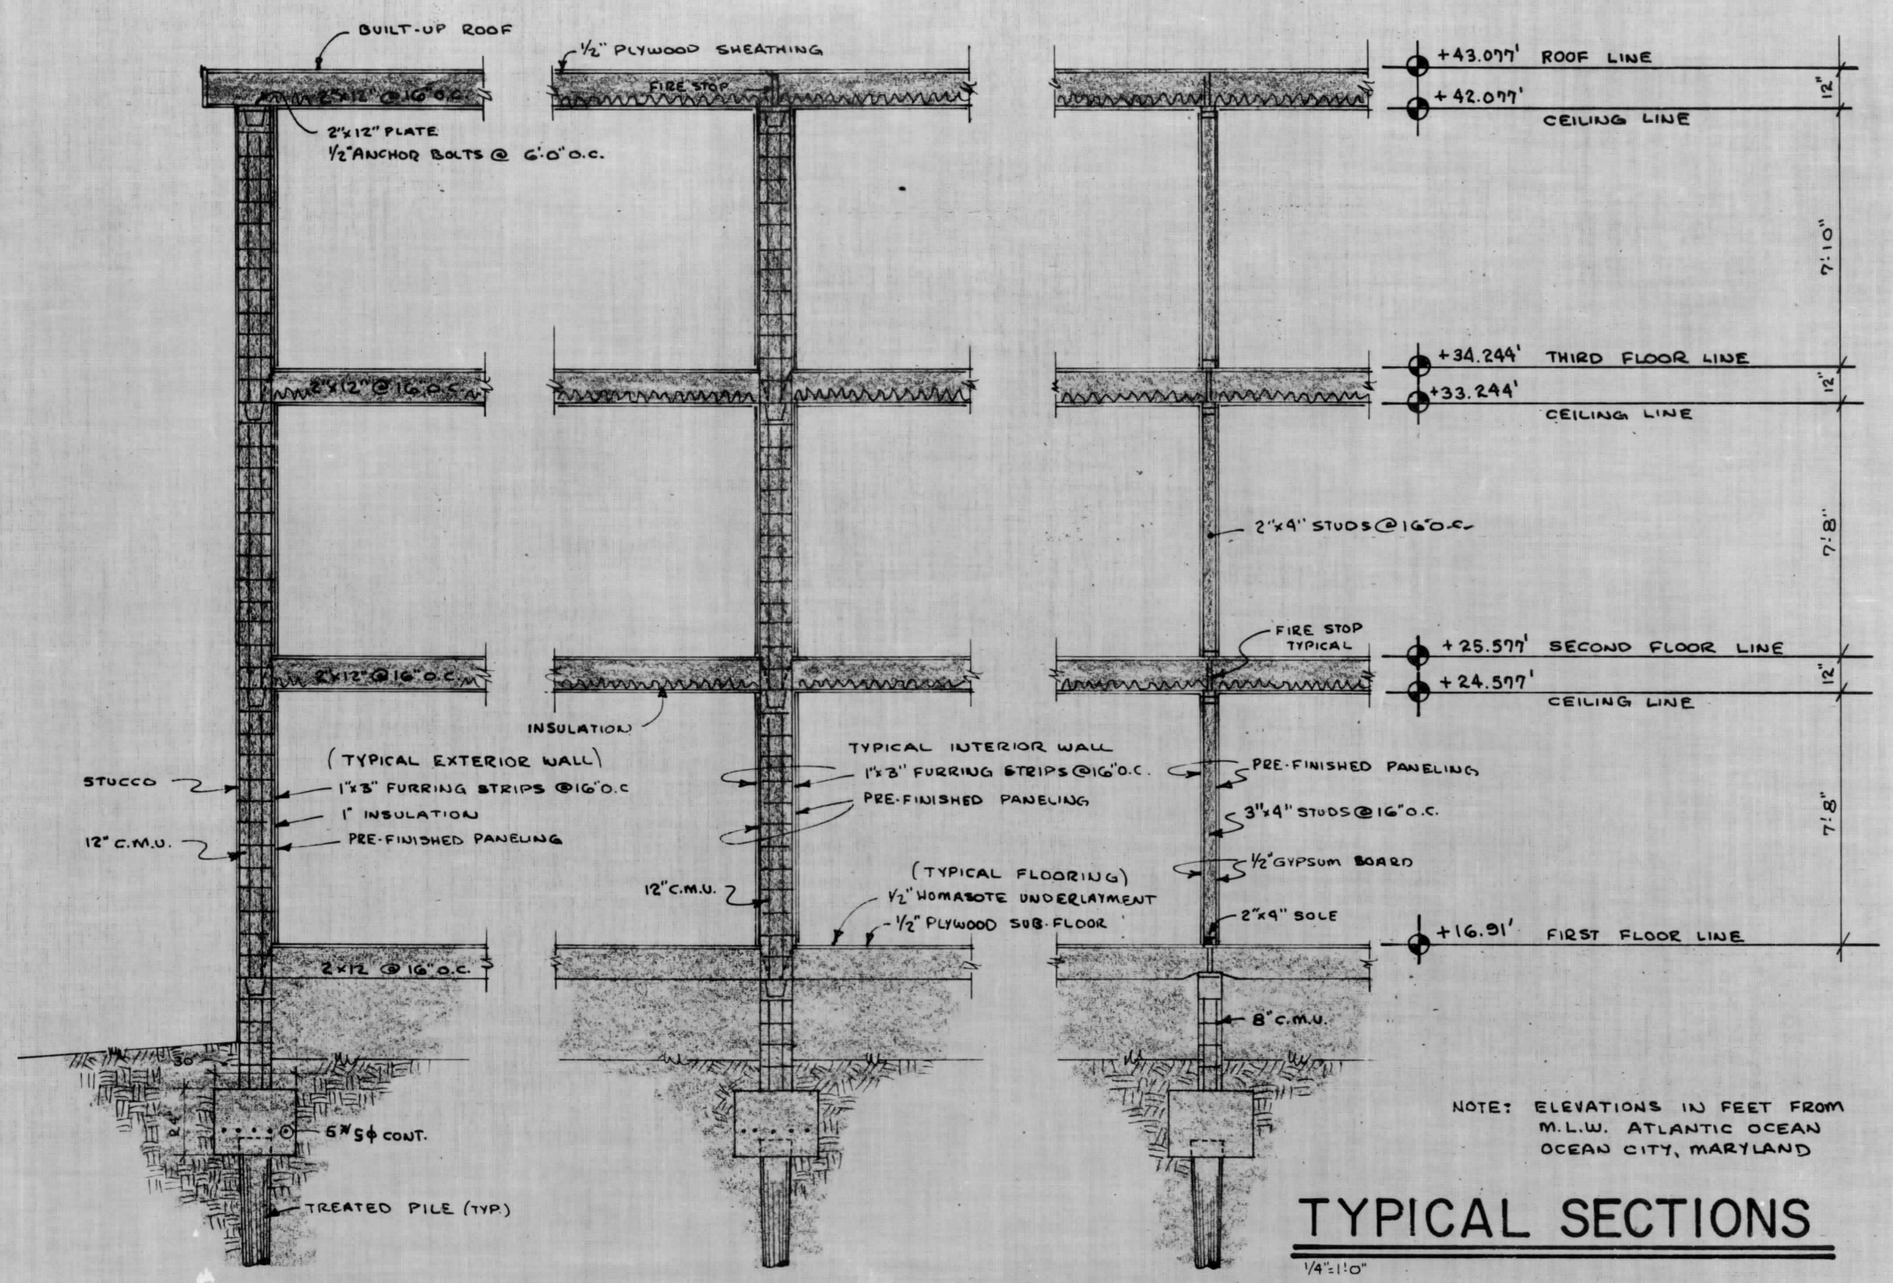

NOTE: ELEVATIONS IN FEET FROM M.L.W. ATLANTIC OCEAN OCEAN CITY, MARYLAND

TYPICAL SECTIONS

1/4"=1'-0"

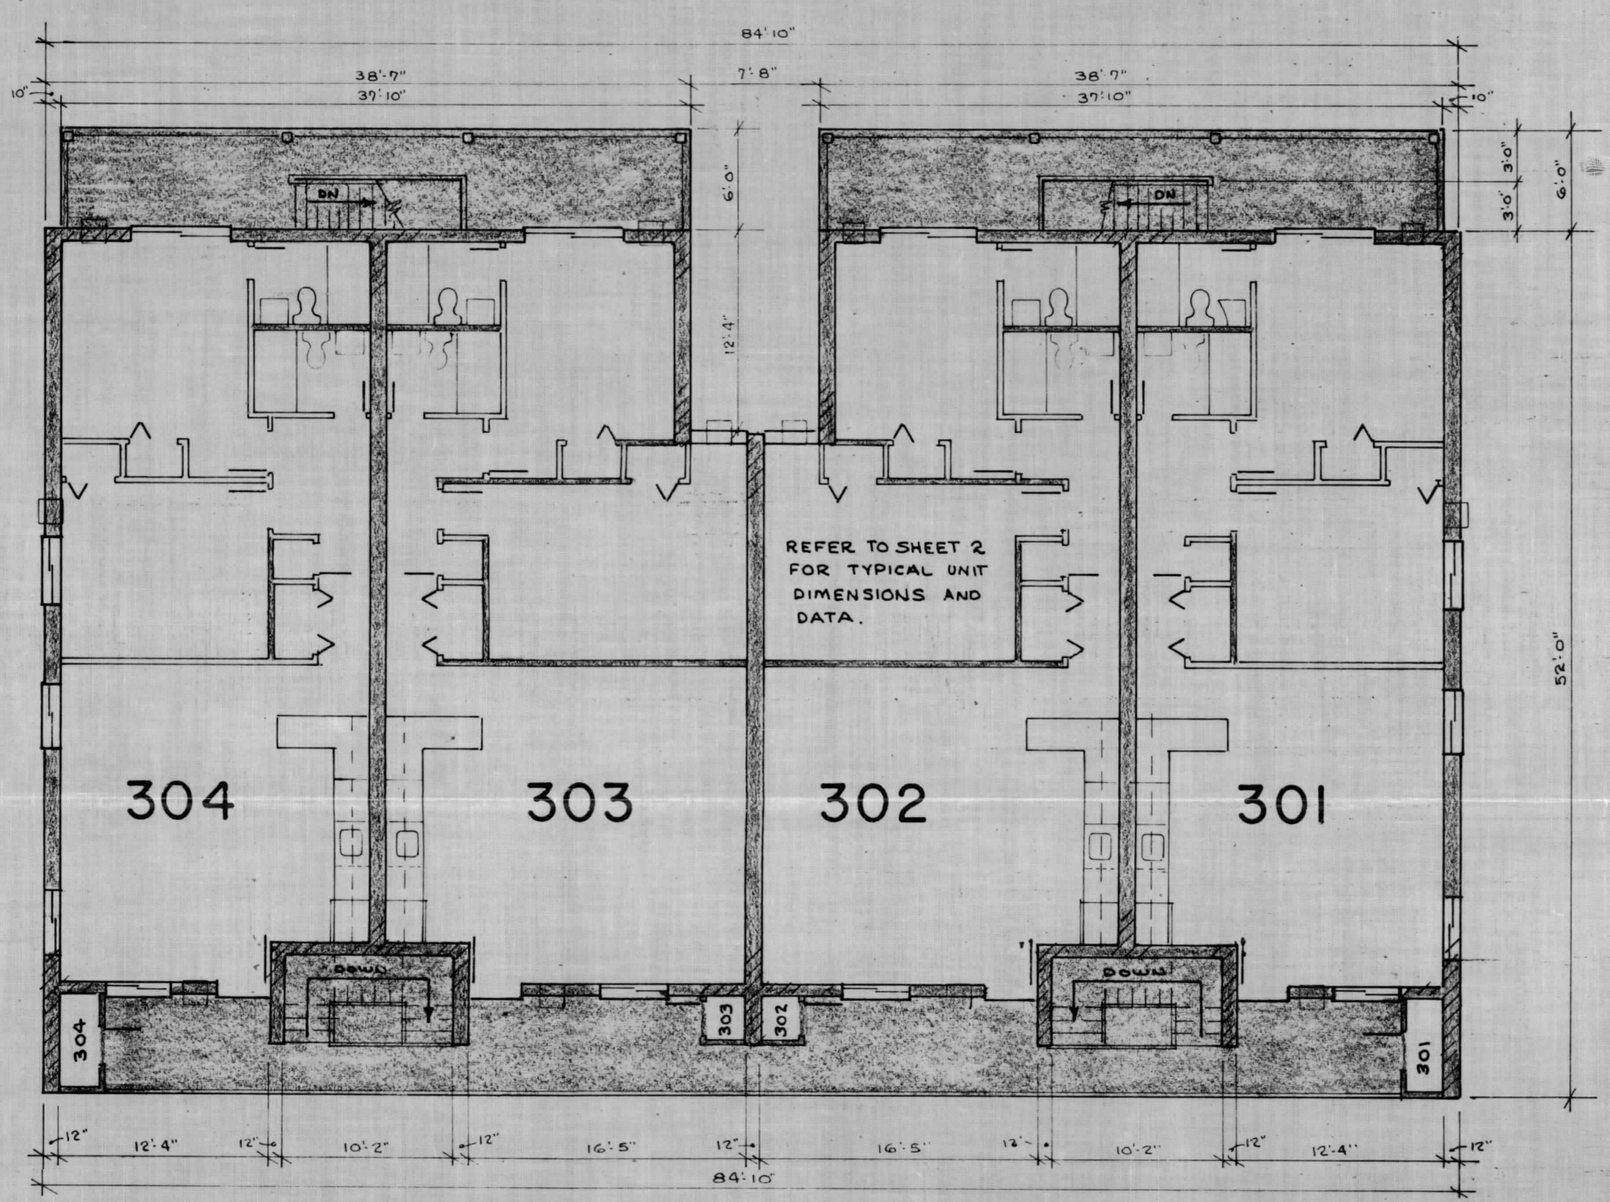

THIRD FLOOR PLAN

1/8"=1'-0"

STATE OF MARYLAND
EMIL GEORGE GERMANOS
No. 6894
REGISTERED
PROFESSIONAL ENGINEER

Emil George Germanos

Dr. by: HGK

SEA SQUIRE CONDOMINIUM

12 UNITS

SHEET 3 OF 4

MSA CSU 2157-101-3

Filed 4-5-72

FOH 22/59

Maryland State Archives