F. W. H. 24/101 Filed 7/26/72

BAY COVE CONDOMINIUM

OCEAN CITY, WORCESTER COUNTY, MARYLAND

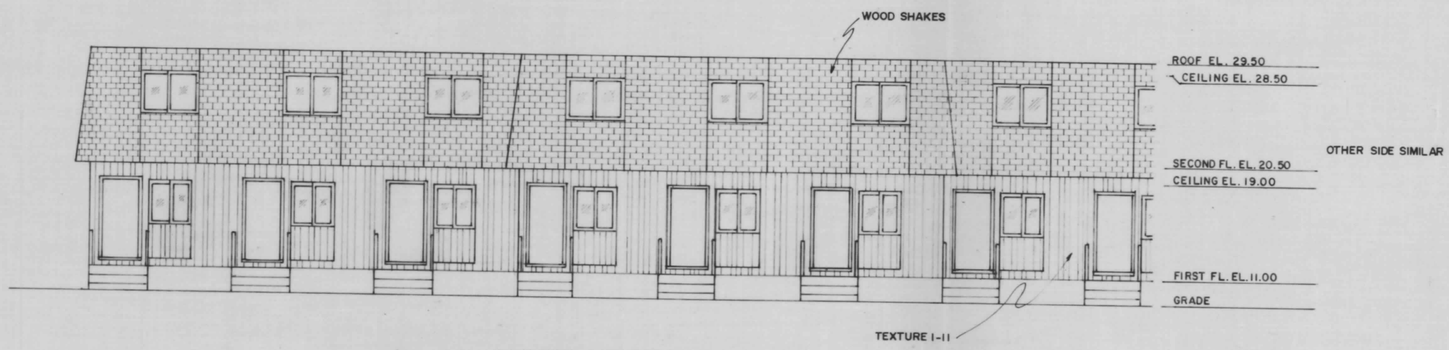

NORTH ELEVATION

SCALE: 1/8"=1'-0"

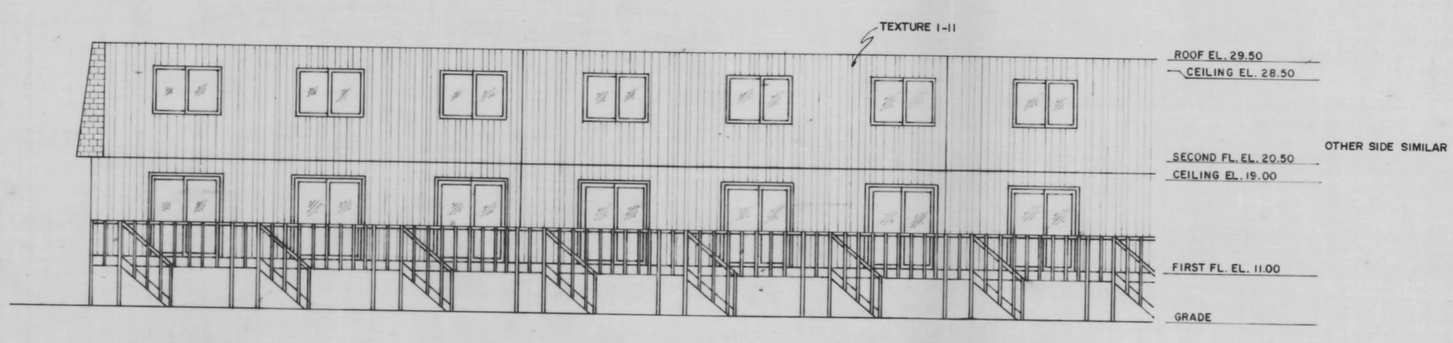

SOUTH ELEVATION

SCALE: 1/8"=1'-0"

ALL ELEVATIONS SHOWN ARE IN FEET AND HUNDREDTHS AND REFER TO MEAN LOW WATER IN THE ATLANTIC OCEAN AT OCEAN CITY, MARYLAND, DATUM 1929.

PREPARED IN THE OFFICE OF
G. B. C. SURVEYS, INC.
OCEAN CITY, MARYLAND
APPROVED BY
George B. Cropper
GEORGE B. CROPPER, P. E.
R. P. E. & L. S. No. 248

SURVEYED BY	R.C. Rodgers
DRAWN BY	H.F. Johnson
DATE	JULY 1972

SHEET 7 OF 8 SHEETS

MSA CSU 2157-629-7

Maryland State Archives