FWH 24/8 filed 6.9.72

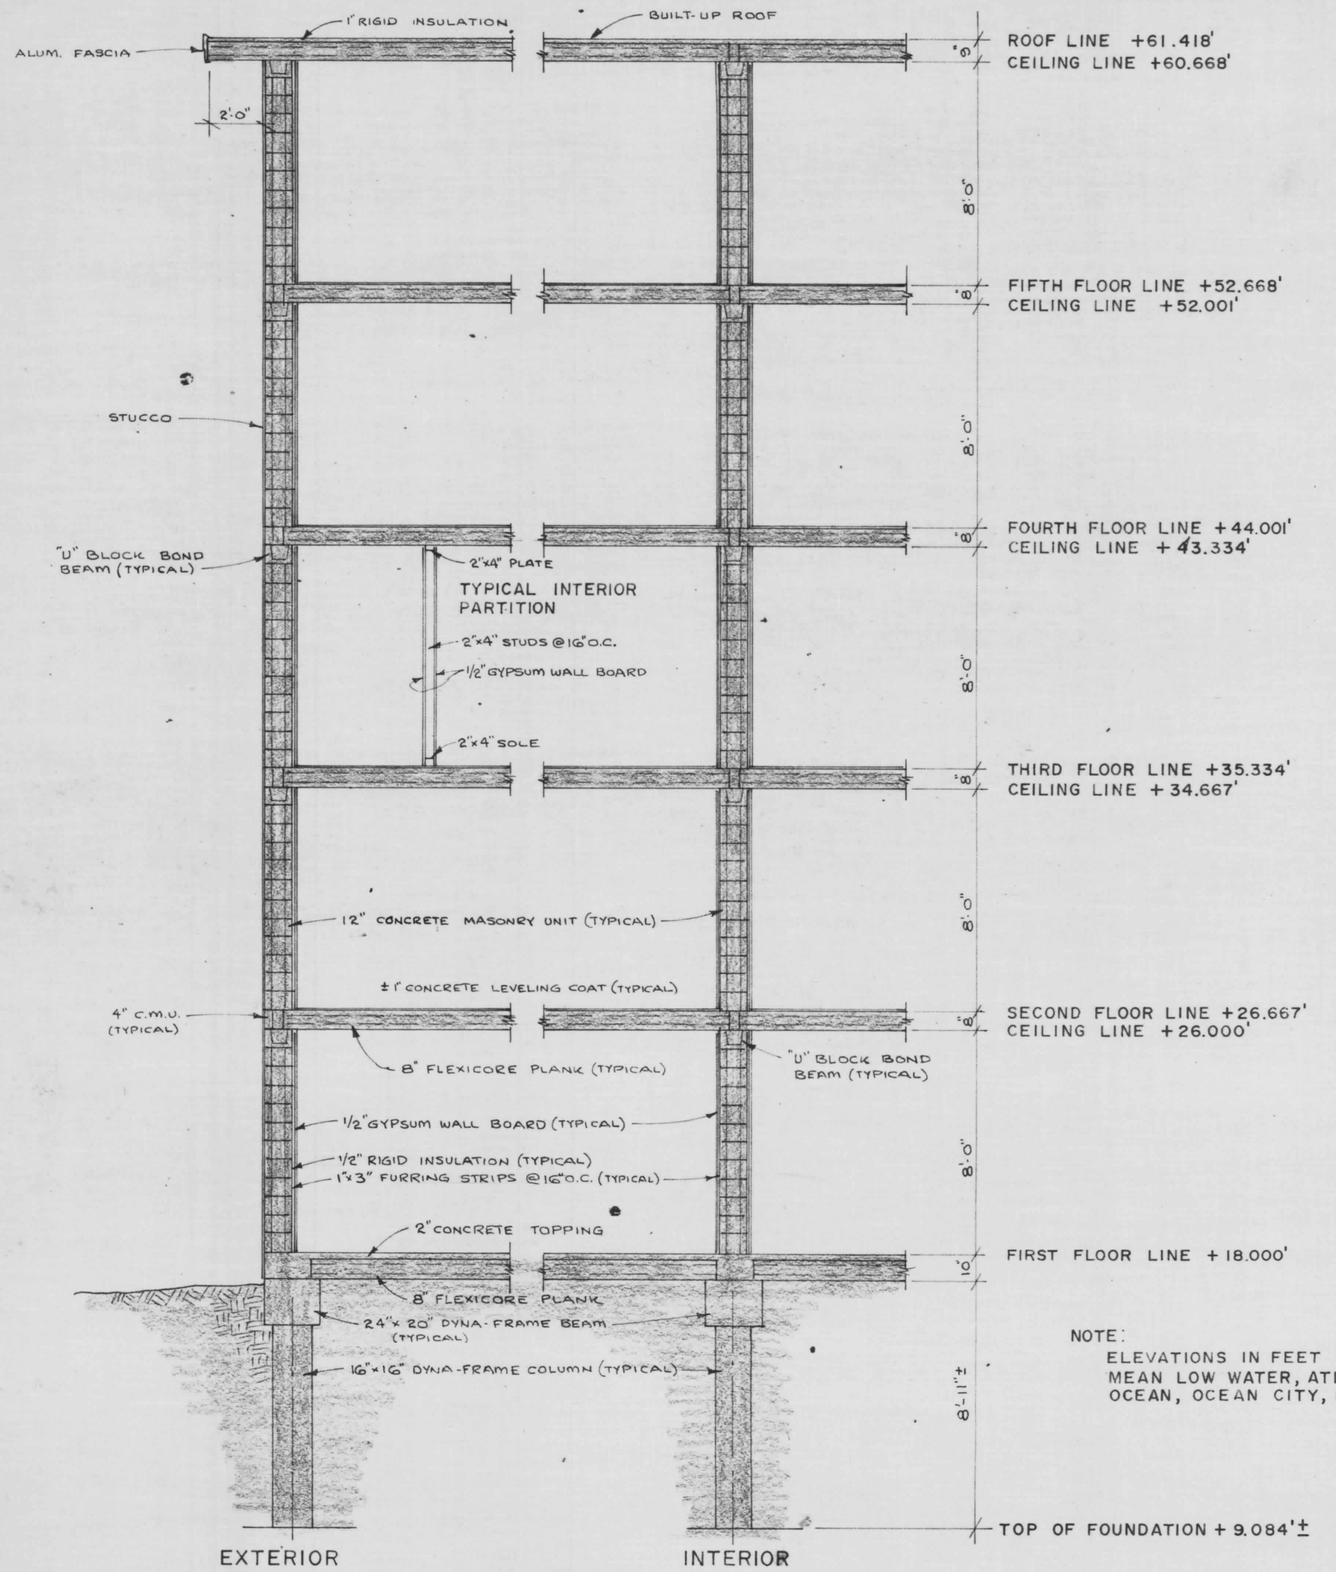

NOTE:
ELEVATIONS IN FEET FROM MEAN LOW WATER, ATLANTIC OCEAN, OCEAN CITY, MARYLAND.

TYPICAL SECTION

Scale: 1/4" = 1'-0"

Emil George Germann

MARINER II CONDOMINIUM

15 UNITS

MSA CSU 2157-630-8 SHEET 8 OF 8

Maryland State Archives