SUNNY SEAS —— CONDOMINIUM

FWH 24/33
filed 7-3-72

OCEAN CITY, WORCESTER COUNTY, MARYLAND

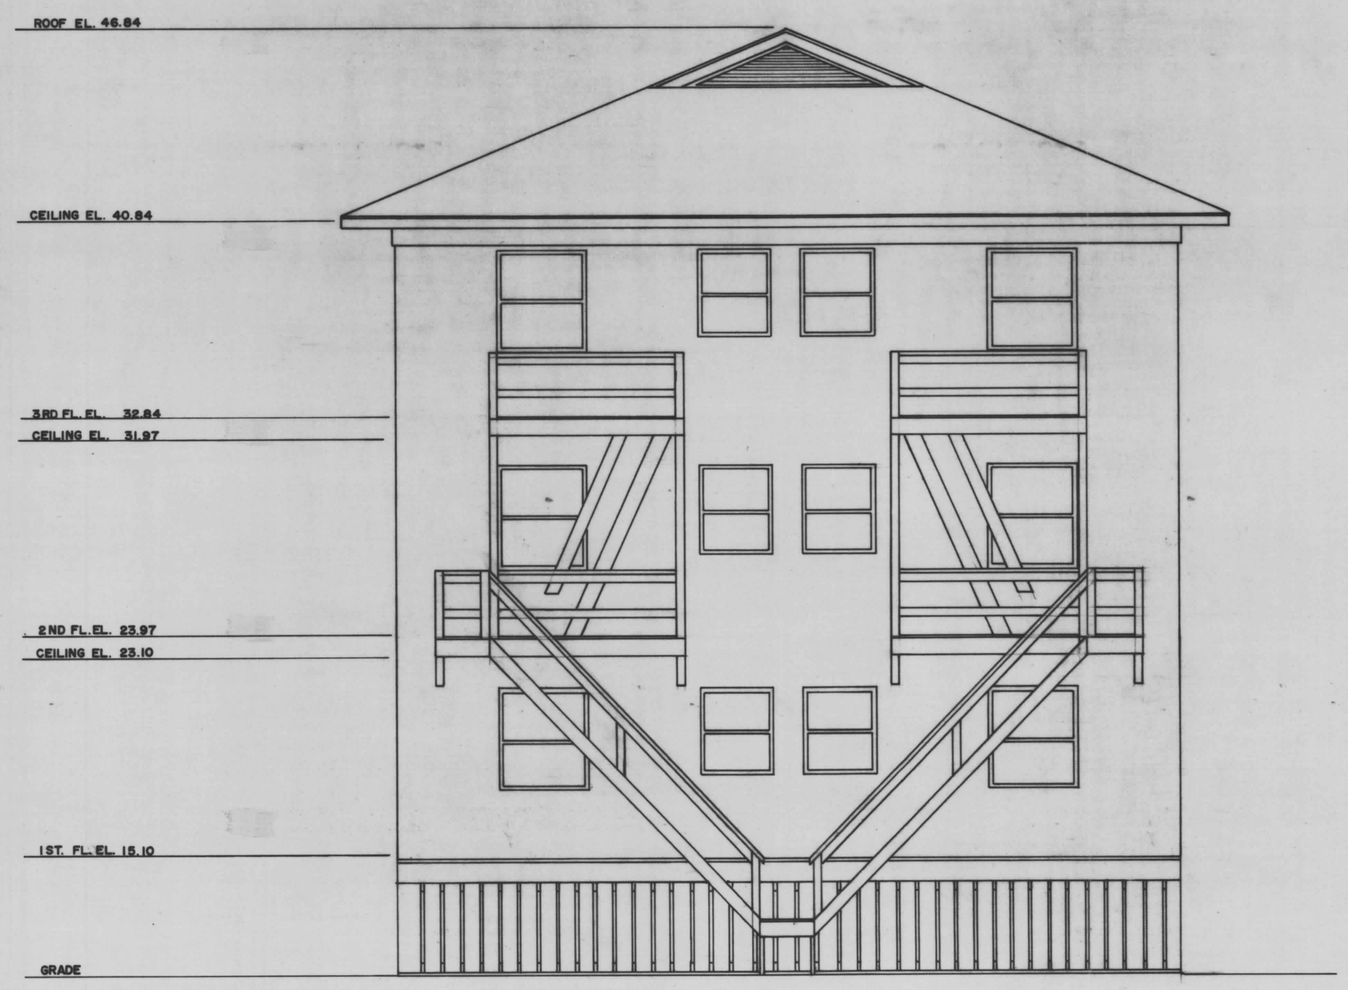

BUILDING "A"
NORTH ELEVATION

SCALE: 1/4" = 1'-0"

ELEVATIONS SHOWN ARE IN FEET AND HUNDREDTHS AND REFER TO MEAN LOW WATER IN THE ATLANTIC OCEAN AT OCEAN CITY, MARYLAND.

STATE OF MARYLAND
GEO. B. CROPPER
No. 248
REGISTERED
Professional Engineer & Land Surveyor

PREPARED IN THE OFFICE OF
G. B. C. SURVEYS, INC.
OCEAN CITY, MARYLAND
APPROVED BY
George B. Cropper
GEORGE B. CROPPER, P.E.
R. P. E. & L. S. No. 248

SURVEYED BY	N.R.JONES
DRAWN BY	W.R.STULTZ
DATE	OCT. 1971

SHEET 10 OF 16 SHEETS

MSA CSU 2157-633-10

Maryland State Archives