SUNNY SEAS —— CONDOMINIUM

F.W.H. 24/39 filed 7/3/72

OCEAN CITY, WORCESTER COUNTY, MARYLAND

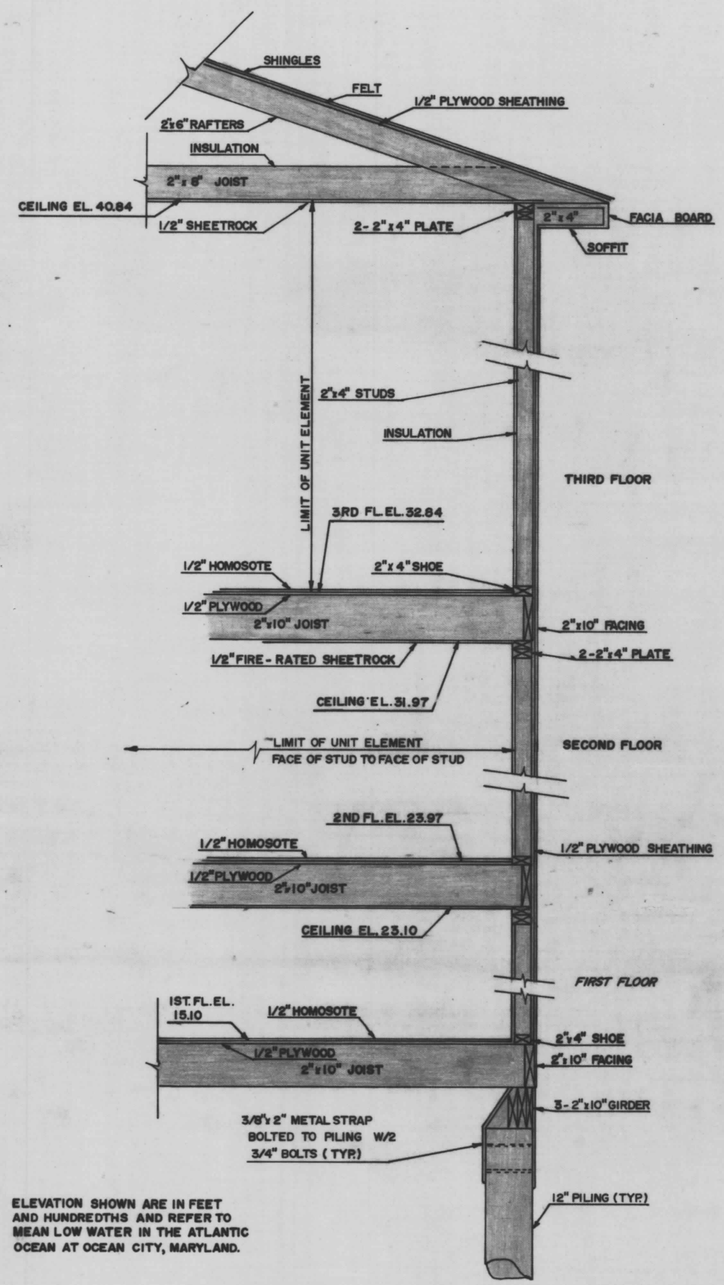

ELEVATION SHOWN ARE IN FEET AND HUNDREDTHS AND REFER TO MEAN LOW WATER IN THE ATLANTIC OCEAN AT OCEAN CITY, MARYLAND.

TYPICAL SECTION OF OUTSIDE WALL

SCALE: 1/2"-1'-0"

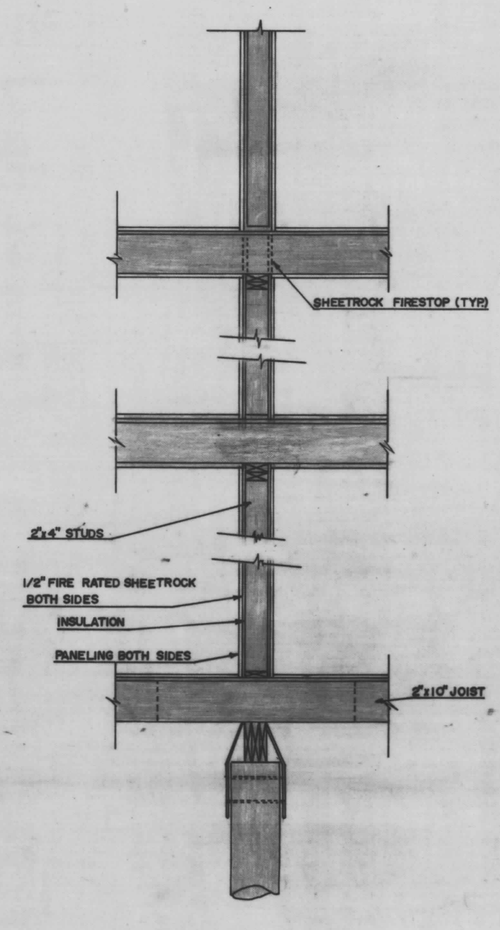

TYPICAL SECTION OF INTERIOR WALL

SCALE: 1/2"-1'-0"

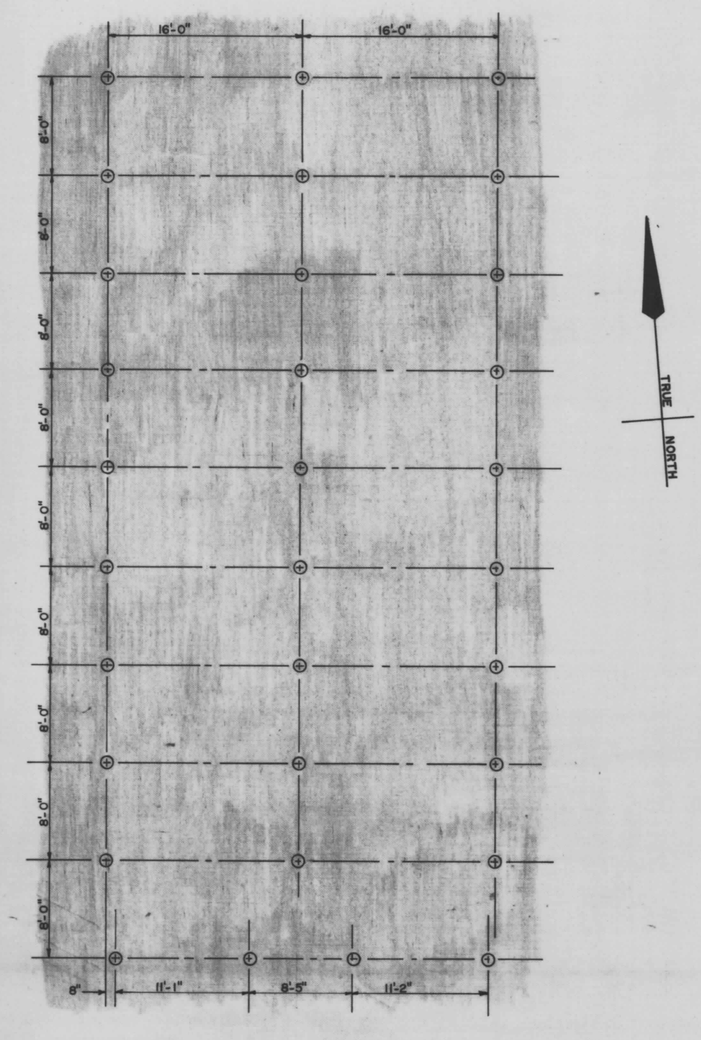

PILING LAYOUT

SCALE: 1/8"=1'-0"

DENOTES GENERAL COMMON ELEMENT

DENOTES UNIT ELEMENT

BUILDING "A & B"

PREPARED IN THE OFFICE OF
G. B. C. SURVEYS, INC.
OCEAN CITY, MARYLAND
APPROVED BY
GEORGE B. CROPPER, P. E.
R. P. E. & L. S. No. 248

STATE OF MARYLAND — GEORGE B. CROPPER — No. 248 — REGISTERED — Professional Engineer & Land Surveyor

SURVEYED BY	N.R. JONES
DRAWN BY	W.R. STULTZ
DATE	OCT. 1971

SHEET 16 OF 16 SHEETS

MSA CSU 2157-633-16

Maryland State Archives