BALMORAL COVE I CONDOMINIUM

OCEAN CITY, WORCESTER COUNTY, MARYLAND

BLDG. 2

FW H25/12
Filed 7.28.72

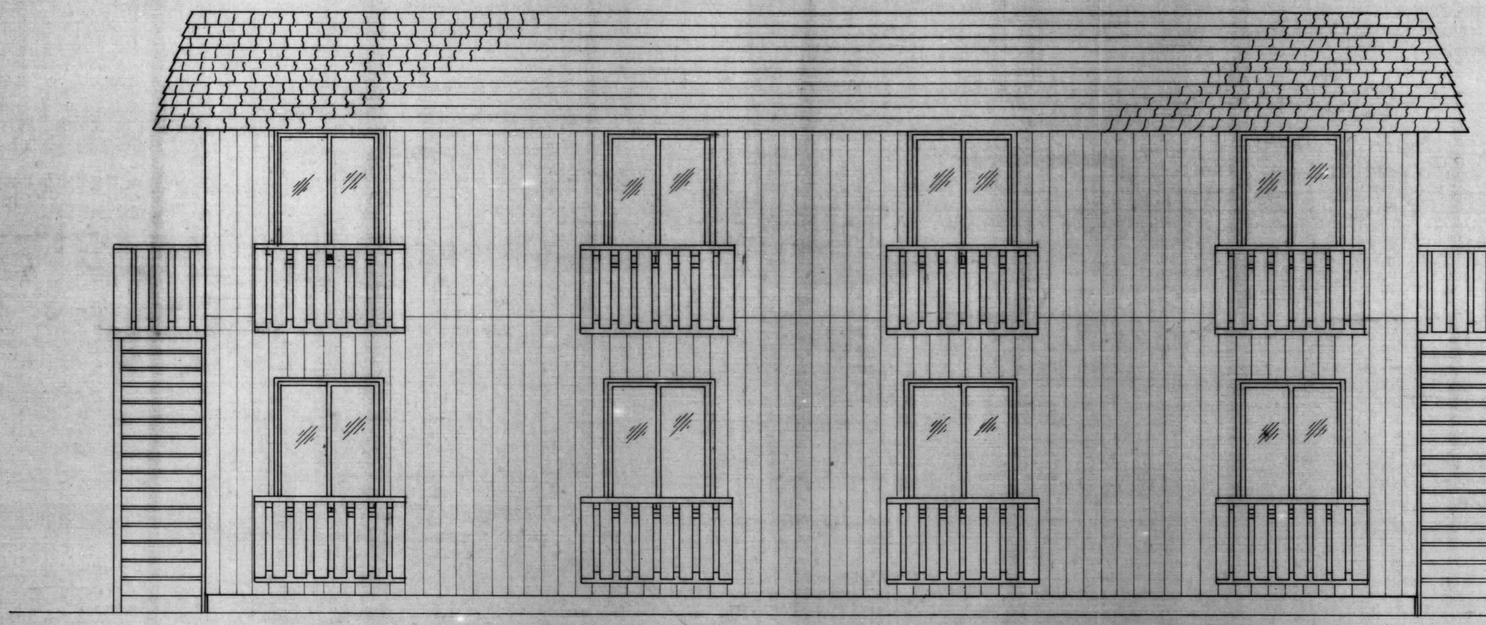

SOUTH ELEVATION

SCALE: 1/4" = 1'-0"

ELEVATIONS SHOWN ARE IN FEET AND HUNDREDTHS AND REFER TO MEAN LOW WATER IN THE ATLANTIC OCEAN AT OCEAN CITY, WORCESTER COUNTY, MARYLAND.

STATE OF MARYLAND
GEO. B. CROPPER
No. 248
REGISTERED PROFESSIONAL ENGINEER AND LAND SURVEYOR

PREPARED IN THE OFFICE OF
G. B. C. SURVEYS, INC.
OCEAN CITY, MARYLAND
APPROVED BY
George B. Cropper
GEORGE B. CROPPER, P. E.
M. P. E. & L. S. No. 248

SURVEYED BY	L. H. Kirk
DRAWN BY	H.F. Johnson
DATE	APRIL 1972

SHEET 12 OF 15 SHEETS

MSA CSU 2157-636-12

Maryland State Archives