BALMORAL COVE I CONDOMINIUM

OCEAN CITY, WORCESTER COUNTY, MARYLAND

BLDG. 1

JWH 25/9
Filed 7.28.72

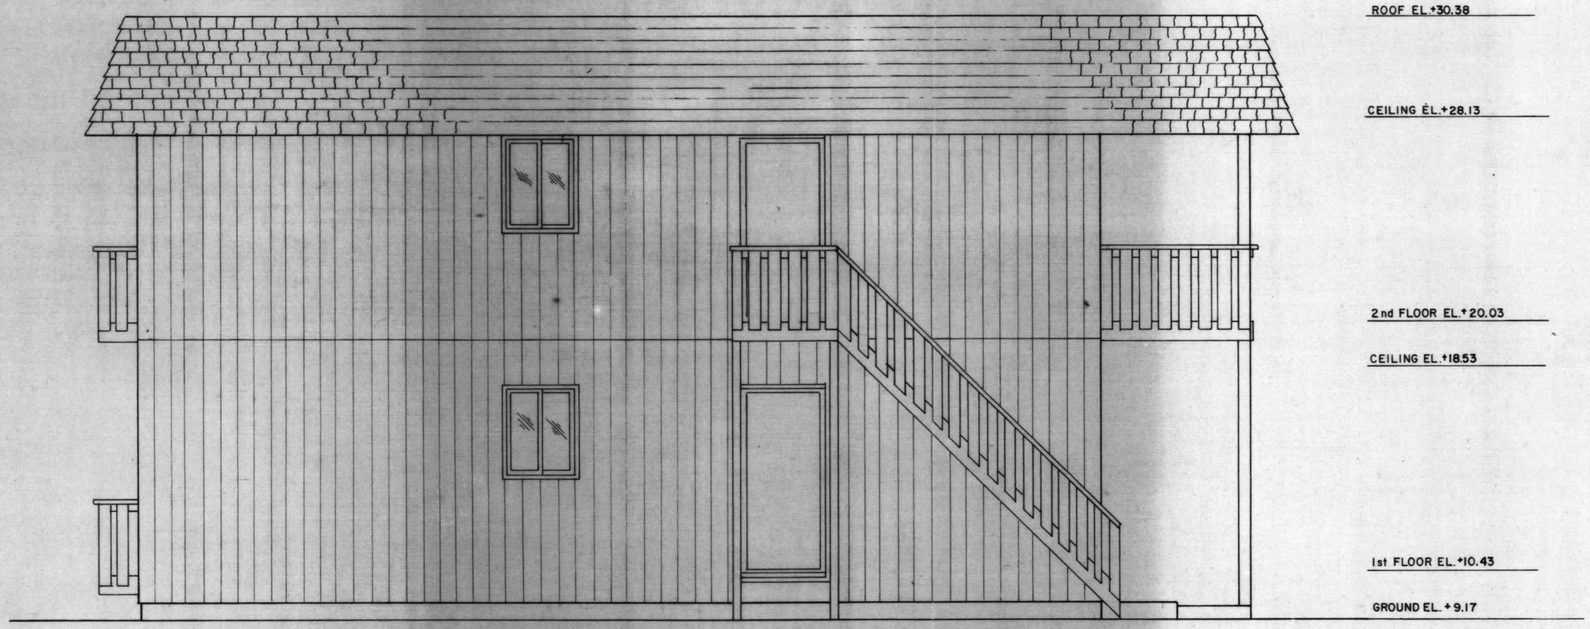

EAST ELEVATION

SCALE: 1/4" = 1'-0"

ELEVATIONS SHOWN ARE IN FEET AND HUNDREDTHS AND REFER TO MEAN LOW WATER IN THE ATLANTIC OCEAN AT OCEAN CITY, WORCESTER COUNTY, MARYLAND, AND USING 1929 DATUM.

STATE OF MARYLAND
GEO. B. CROPPER
No. 248
REGISTERED
Professional Engineer & Land Surveyor

PREPARED IN THE OFFICE OF
G. B. C. SURVEYS, INC.
OCEAN CITY, MARYLAND
APPROVED BY
George B. Cropper
GEORGE B. CROPPER, P. E.
R. P. E. & L. S. No. 248

SURVEYED BY	L.H. Kirk
DRAWN BY	H.F. Johnson
DATE	APRIL 1972

SHEET 9 OF 15 SHEETS

MSA CSU 2157-636-9

Maryland State Archives