BALMORAL COVE II CONDOMINIUM

FWH 25/20
Filed 7-28-72

OCEAN CITY, WORCESTER COUNTY, MARYLAND

BLDG. 4

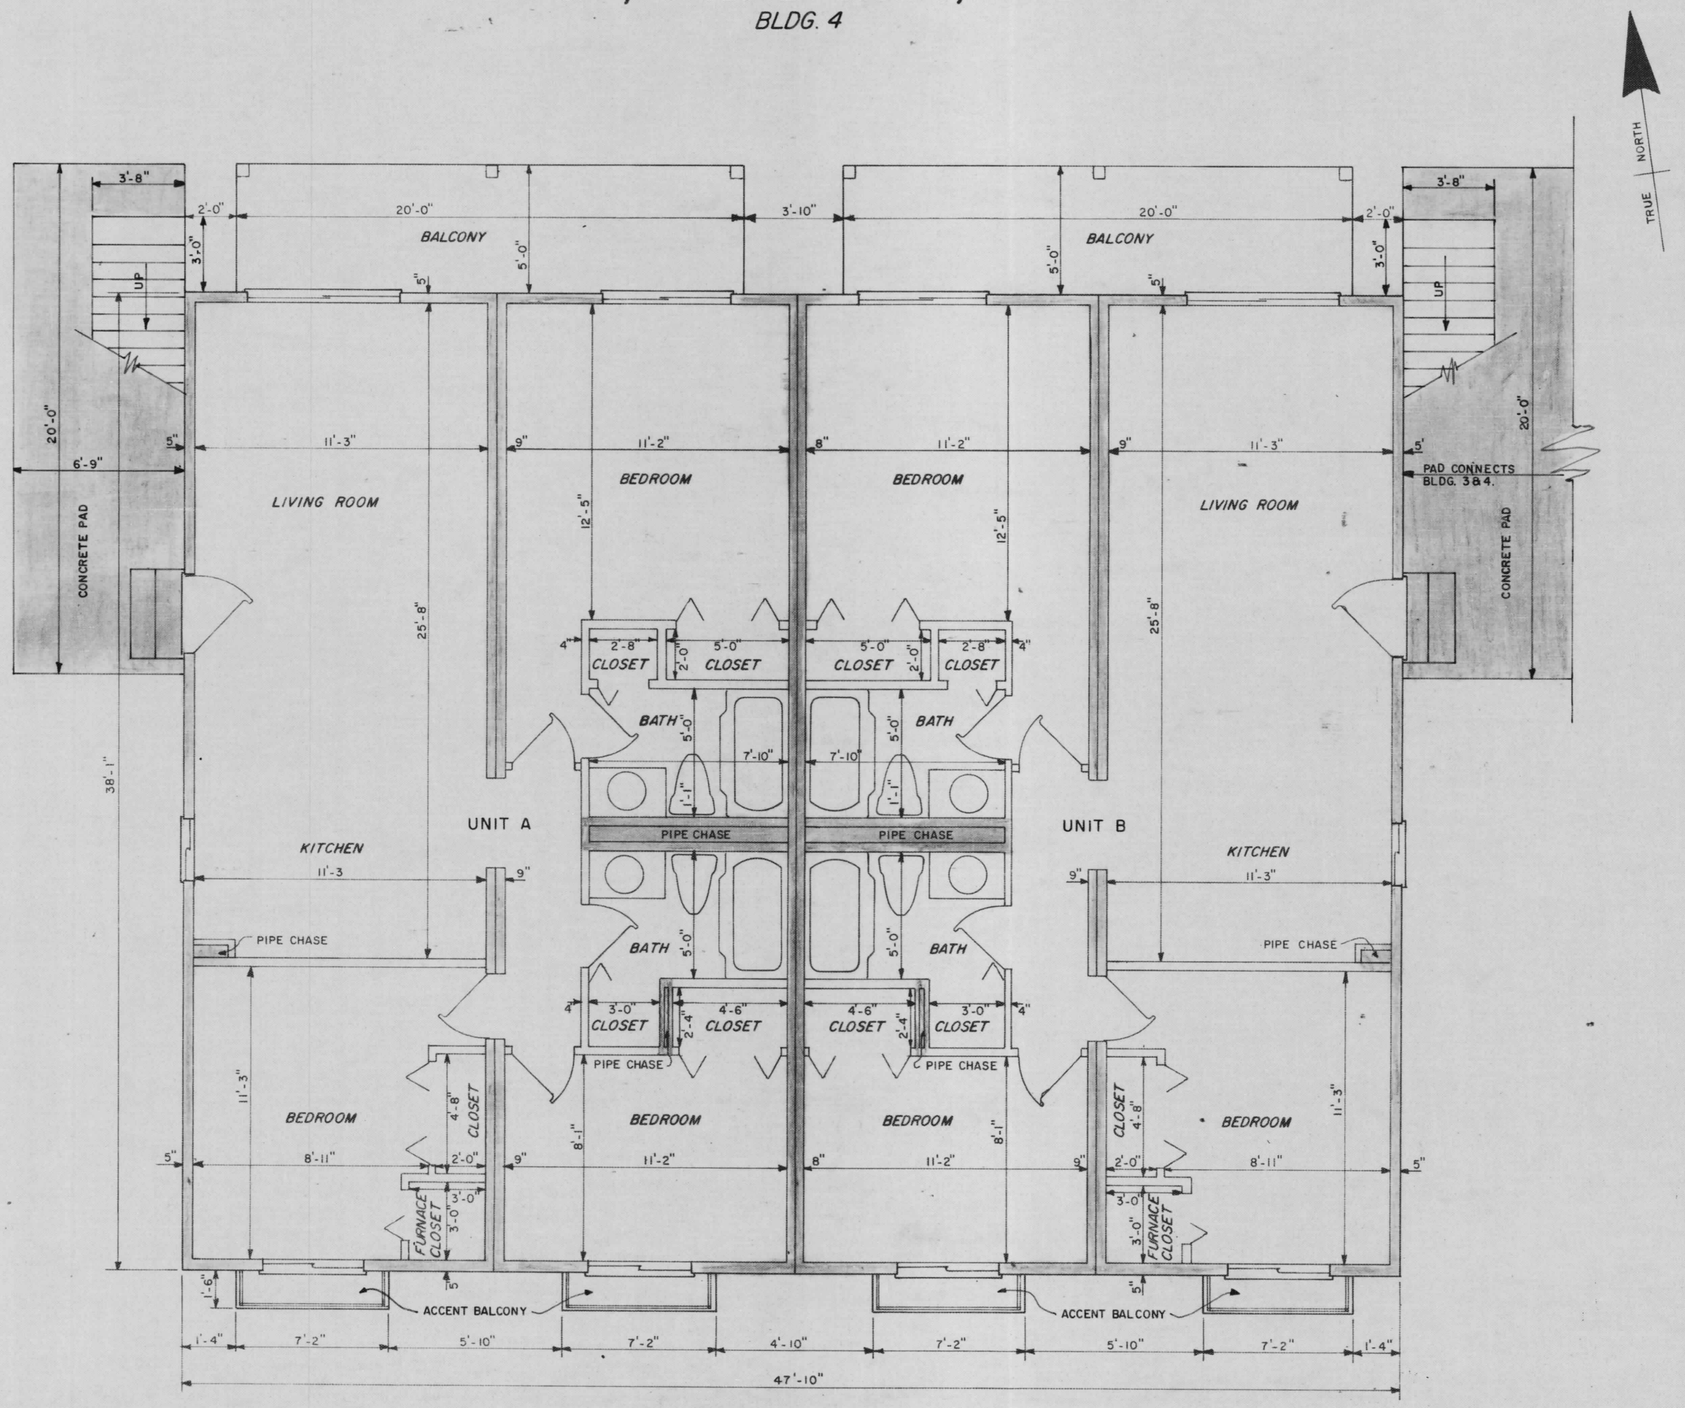

DENOTES UNIT ELEMENT

DENOTES GENERAL COMMON ELEMENT

FIRST FLOOR PLAN
SCALE: 1/4" = 1'-0"

STATE OF MARYLAND — GEORGE B. CROPPER — No. 248 — REGISTERED PROFESSIONAL Engineer & Land Surveyor

PREPARED IN THE OFFICE OF
G. B. C. SURVEYS, INC.
OCEAN CITY, MARYLAND
APPROVED BY
George B. Cropper
GEORGE B. CROPPER, P.
R. P. E. & L. S. No. 248

SURVEYED BY L.H. Kirk
DRAWN BY H.F. Johnson
DATE APRIL 1972

SHEET 5 OF 15 SHEETS

MSA CSU 2157-637-5

Maryland State Archives