JWH 35/39
Filed 7-31-72

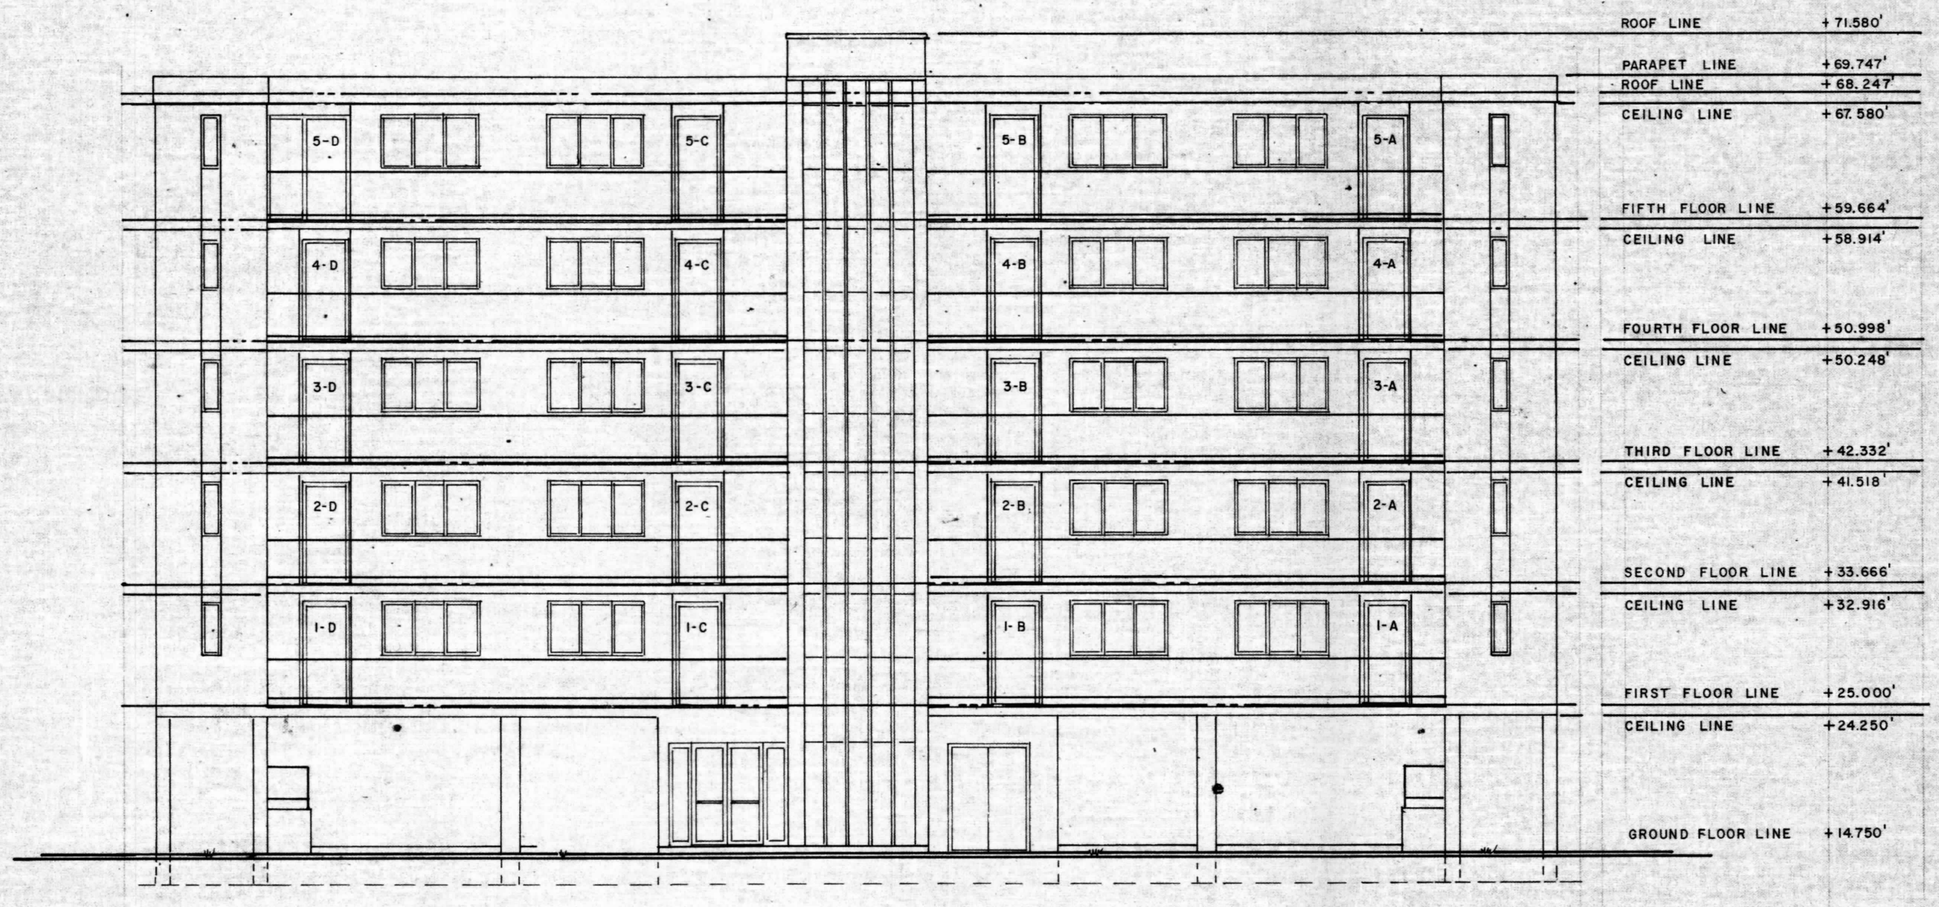

WEST ELEVATION

SCALE: 1/8" = 1'-0"

NOTE:
ELEVATIONS IN FEET FROM M.L.W. ATLANTIC OCEAN, OCEAN CITY, MARYLAND ESTABLISHED DATUM, U.S.C.G.S.

G.K. INDUSTRIES, INC. 17 x 22 CONDOMINIUM FORM No. 7202

OCEAN TOWER CONDOMINIUM

Drawings Prepa red in the office of G. K. INDUSTRIES, INC., P.O. Box 532, Ocean City, Maryland. Dr. by: HGK Date: JULY 1972 Job No. 72-018 SHEET 9 OF 12

MSA CSU 2157-640-9

Maryland State Archives