PWA 2616 Filed 8-8-72

THE VIRGINIAN CONDOMINIUM-B

A HORIZONTAL REGIME

OCEAN CITY, WORCESTER COUNTY, MARYLAND.

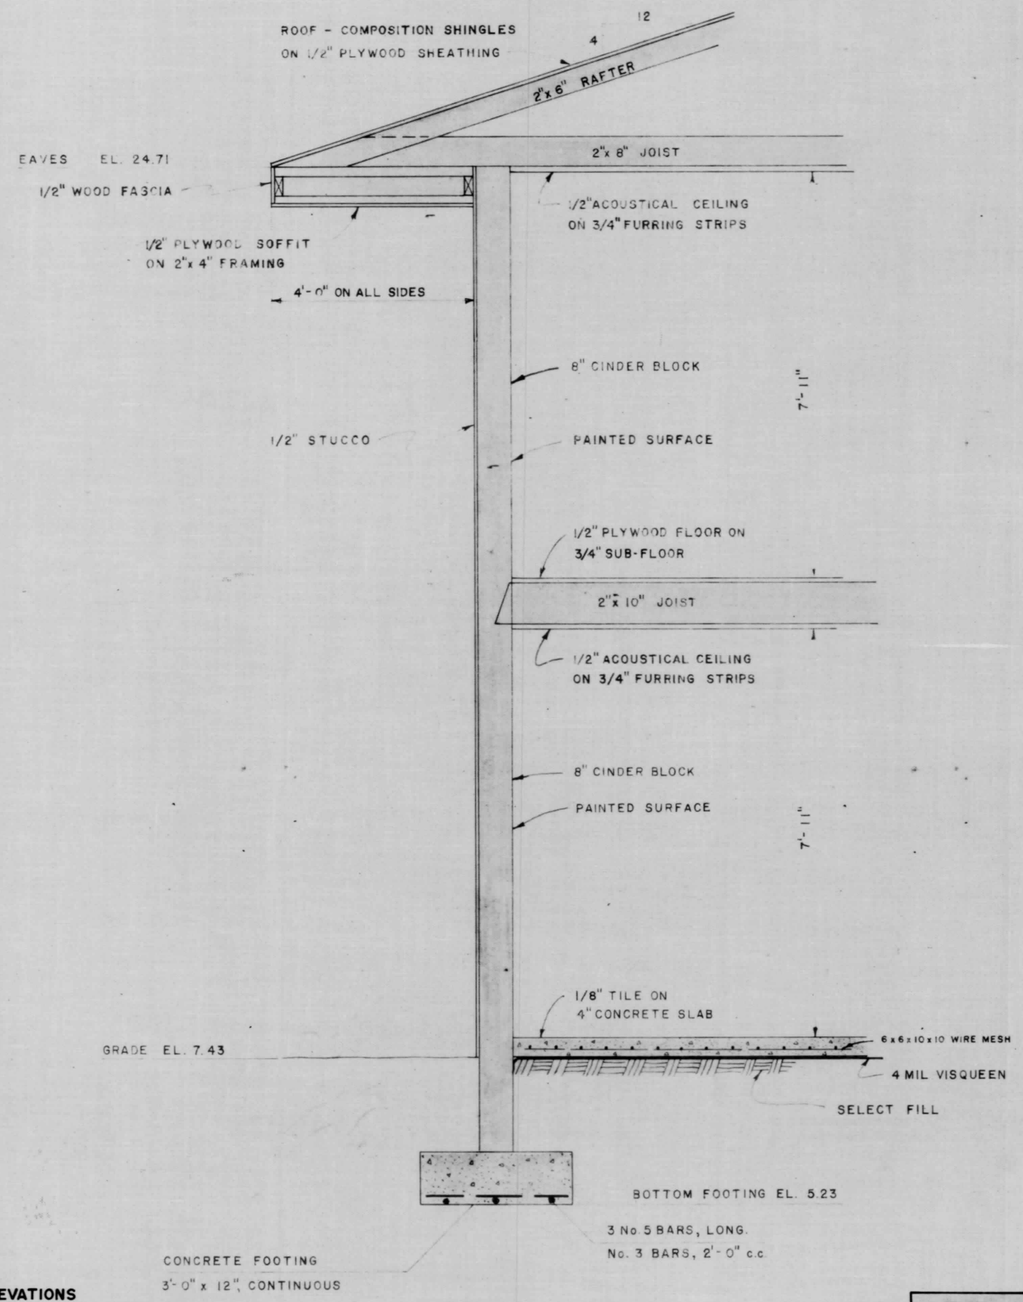

NOTE: ELEVATIONS SHOWN ARE IN FEET AND HUNDREDTHS AND REFER TO MEAN LOW WATER IN THE ATLANTIC OCEAN AT OCEAN CITY, MARYLAND, 1929 DATUM.

TYPICAL SECTION

SCALE: 1/2"= 1'-0"

DENOTES GENERAL COMMON ELEMENT

DENOTES UNIT ELEMENT

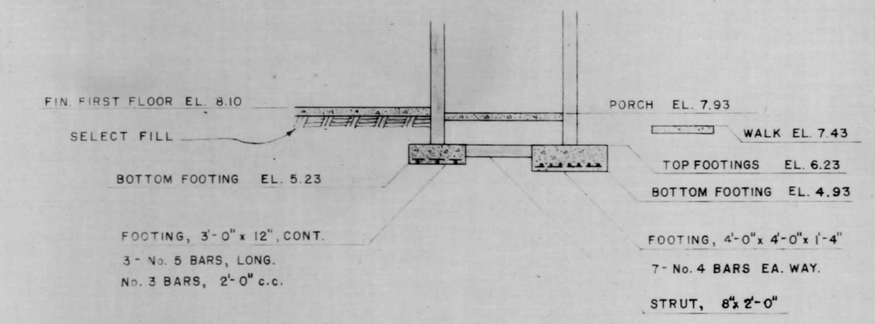

SECTION A

FOR LOCATION, SEE SHEET 2.

SCALE: 3/16"= 1'-0"

NOTE ELEVATIONS SHOWN ARE IN FEET AND HUNDREDTHS AND REFER TO MEAN LOW WATER IN THE ATLANTIC OCEAN AT OCEAN CITY, MARYLAND.

PREPARED IN THE OFFICE OF
G. B. C. SURVEYS, INC.
OCEAN CITY, MARYLAND
APPROVED BY
George B. Cropper
GEORGE B. CROPPER
R.P.E. & L.S. No. 248

SURVEYED BY V. S. Jones
DRAWN BY C.E. Carrington
DATE April, 1972

SHEET 10 OF 10 SHEETS

K-E IMPERIAL

MSA CSU 2157.653-10

Maryland State Archives