THE VIRGINIAN CONDOMINIUM — B

A HORIZONTAL REGIME

OCEAN CITY, WORCESTER COUNTY, MARYLAND.

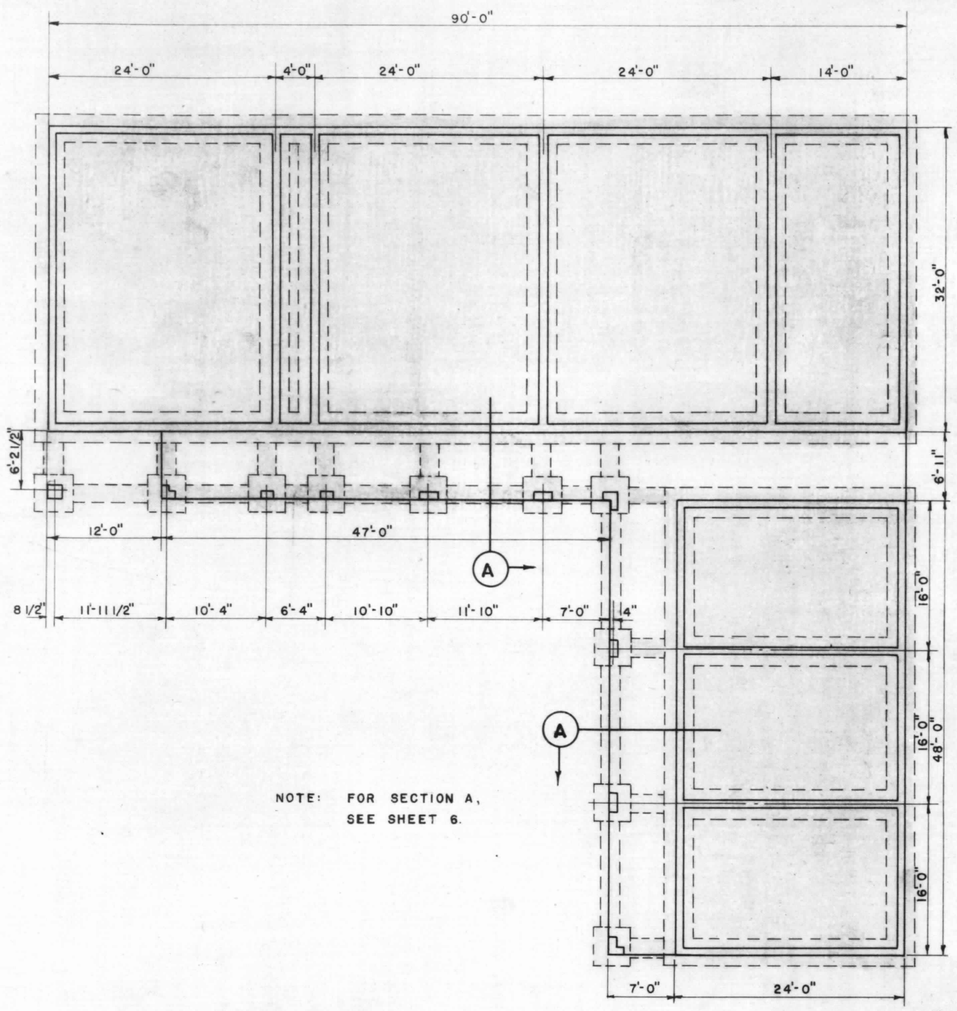

NOTE: FOR SECTION A, SEE SHEET 6.

FOUNDATION PLAN

SCALE: 3/32" = 1'-0"

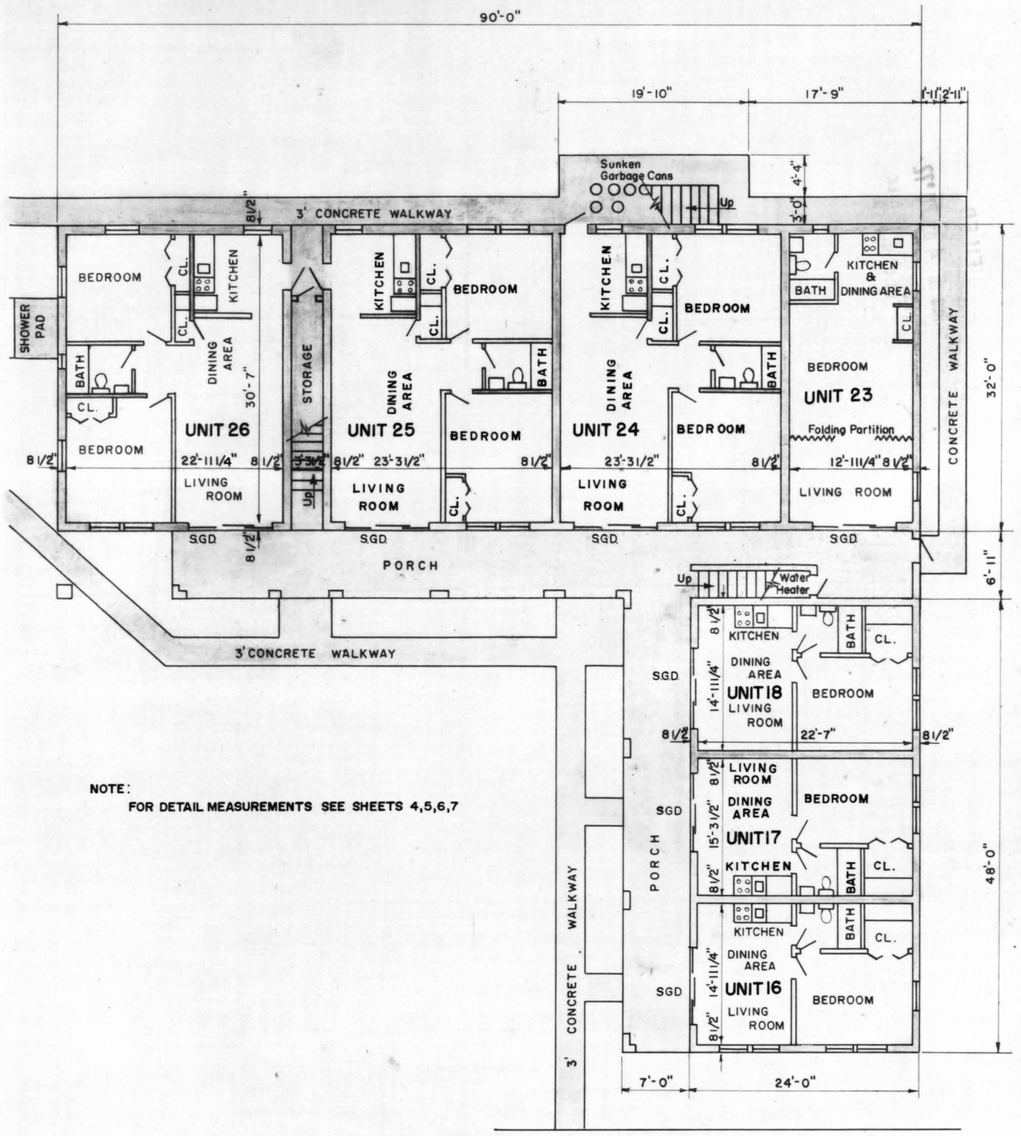

NOTE:
FOR DETAIL MEASUREMENTS SEE SHEETS 4,5,6,7

FIRST FLOOR PLAN

SCALE: 3/32" = 1'-0"

S.G.D. DENOTES SLIDING GLASS DOOR

DENOTES GENERAL COMMONELEMENT

DENOTES UNIT ELEMENT

PREPARED IN THE OFFICE OF
G. B. C. SURVEYS, INC.
OCEAN CITY, MARYLAND
APPROVED BY
George B. Cropper
GEORGE B. CROPPER P. E.
R. P. E. & L. S. No. 248
SURVEYED BY N.R.Jones.
DRAWN BY C.E.Carrington.
DATE JUNE 1972

SHEET 2 OF 10 SHEETS

MSA CSU 2157-653-2

Maryland State Archives