BALMORAL COVE IV CONDOMINIUM

OCEAN CITY, WORCESTER COUNTY, MARYLAND

BLDG. 3

FWH 27/73 Filed 10.5.72

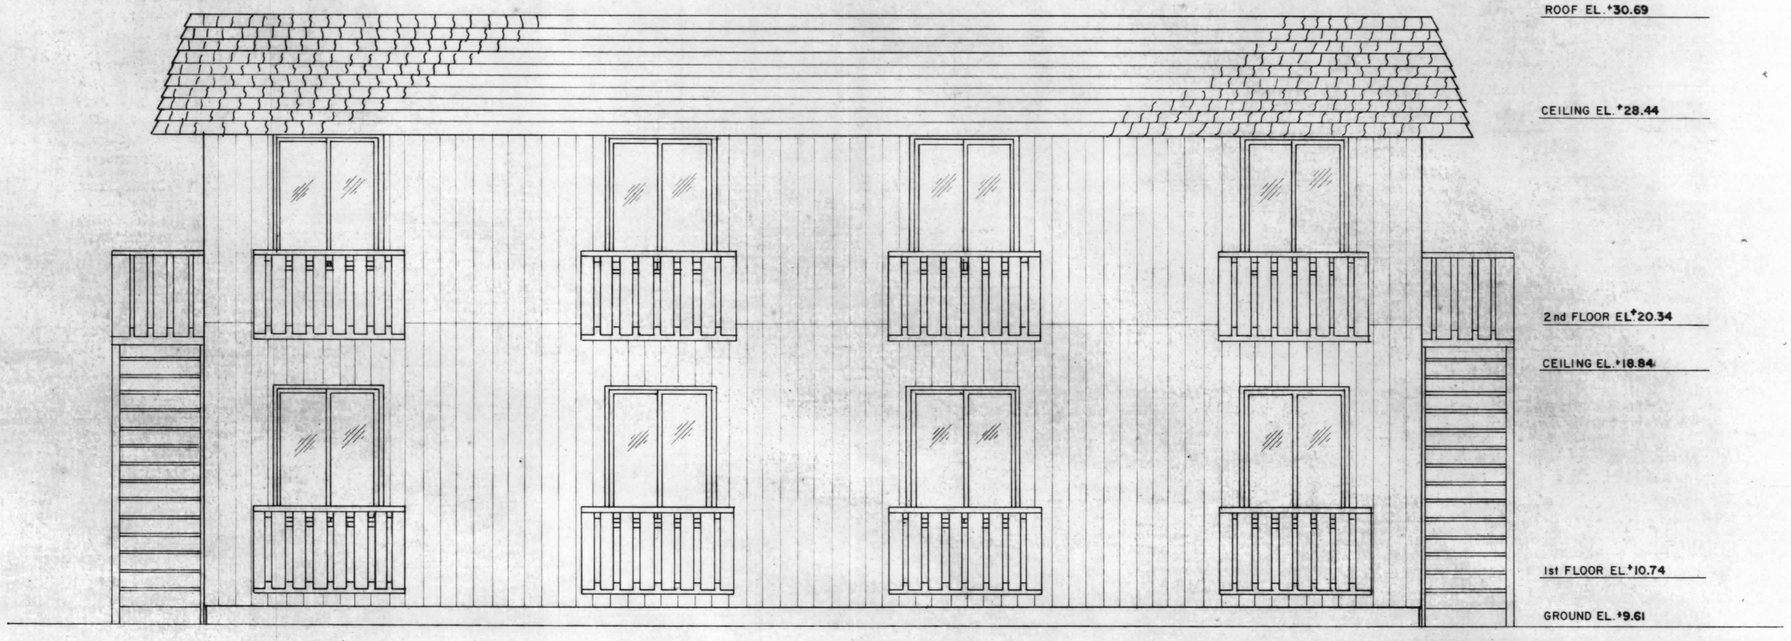

SOUTH ELEVATION

SCALE: 1/4" = 1'-0"

ELEVATIONS SHOWN ARE IN FEET AND HUNDREDTHS AND REFER TO MEAN LOW WATER IN THE ATLANTIC OCEAN AT OCEAN CITY, WORCESTER COUNTY, MARYLAND.

PREPARED IN THE OFFICE OF
G. B. C. SURVEYS, INC.
OCEAN CITY, MARYLAND
APPROVED BY
George B. Cropper
GEORGE B. CROPPER, P. E.
R. P. E. & L. S. No. 248

SURVEYED BY L. H. Kirk
DRAWN BY H. F. Johnson
DATE JUNE 1972

MSA CSU 2157-661-11

SHEET 11 OF 15 SHEETS

Maryland State Archives