3wH27/6 3.1069.1.72

CABANA BEACH CONDOMINIUM

OCEAN CITY, WORCESTER COUNTY, MARYLAND

NORTH BUILDING

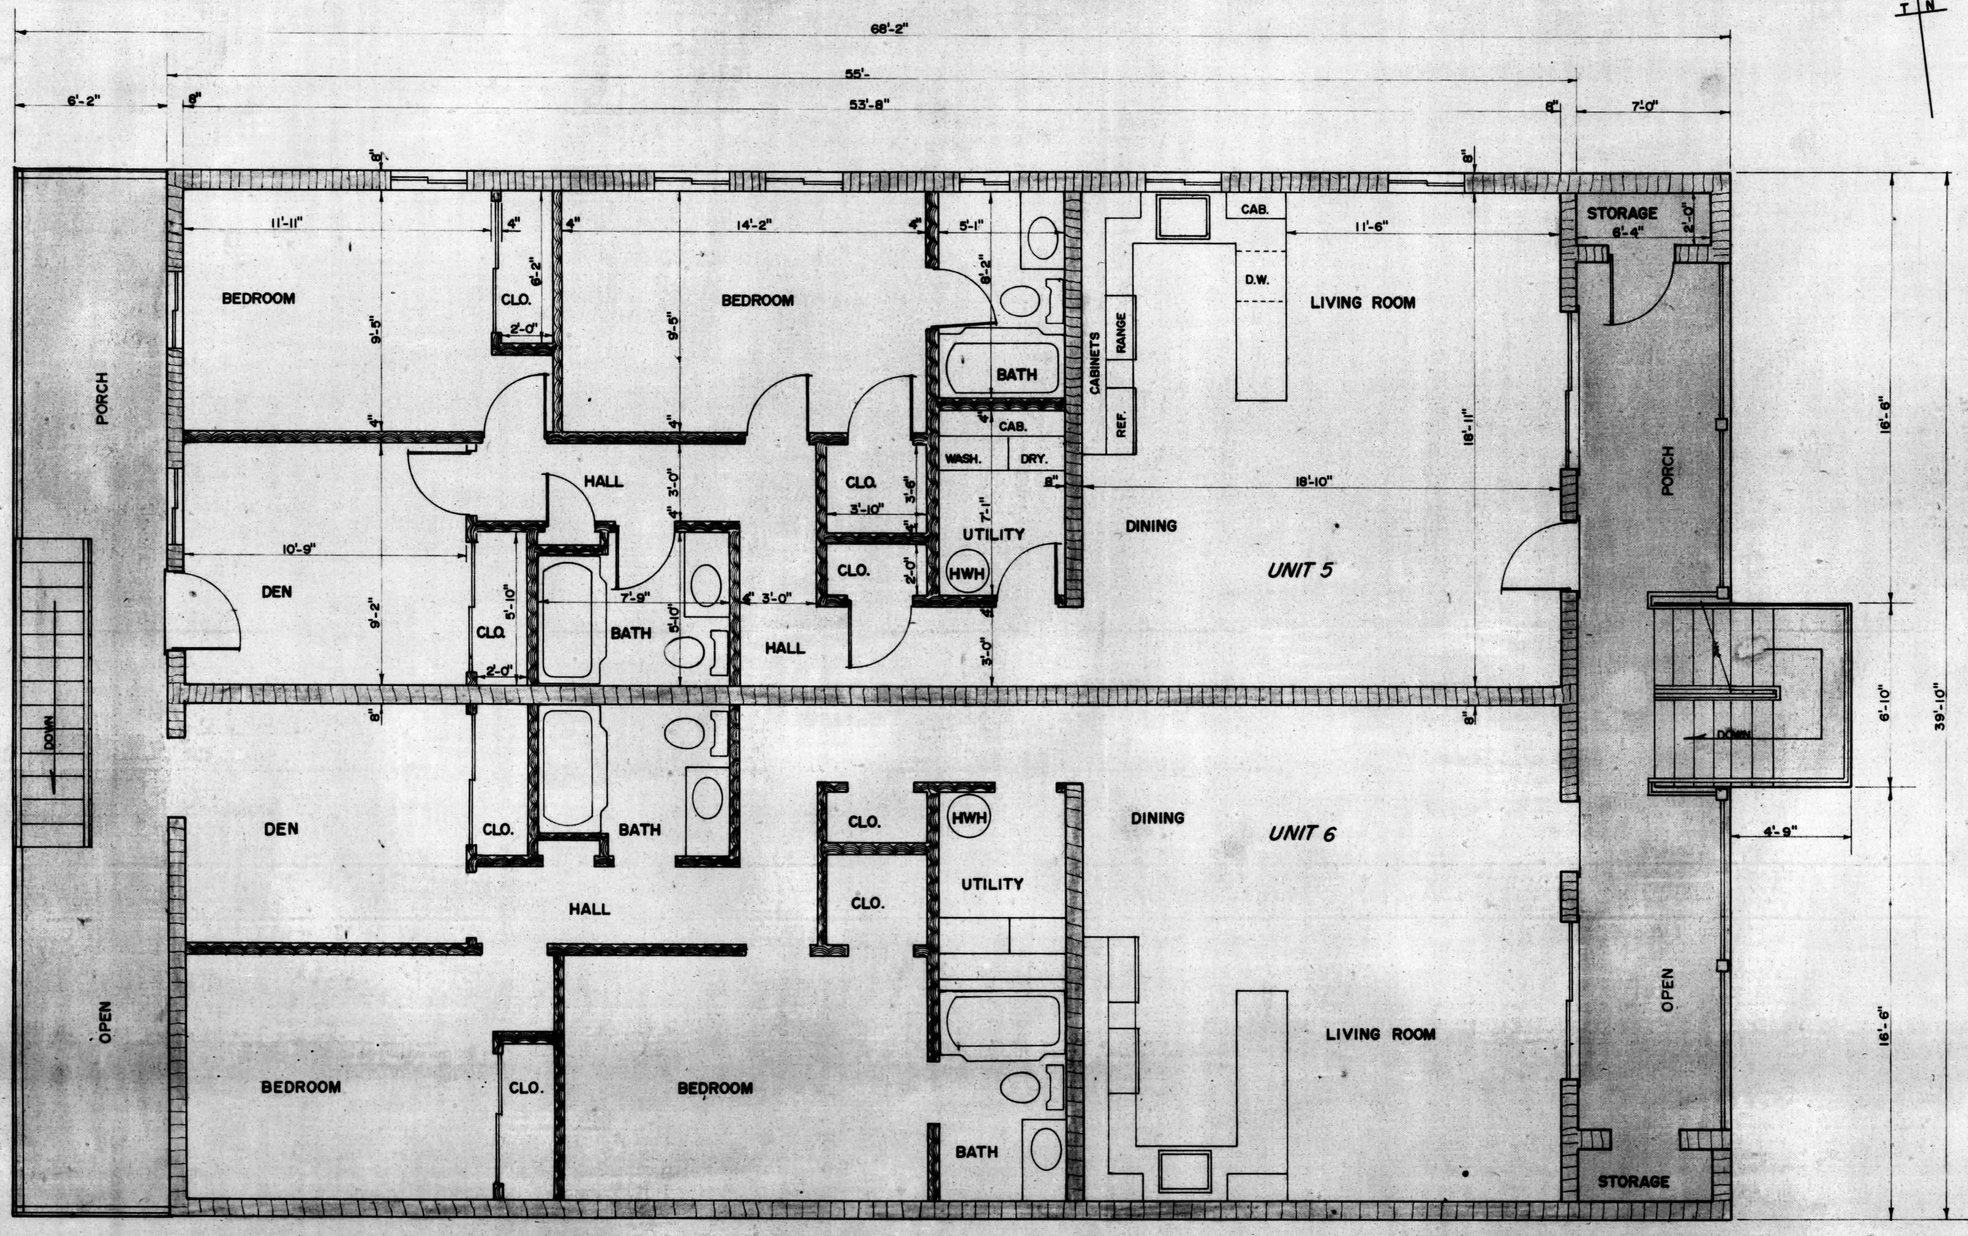

DENOTES GENERAL COMMON ELEMENT

DENOTES UNIT ELEMENT

ALL MEASUREMENTS ARE TYPICAL

THIRD FLOOR PLAN

SCALE : 1/4"=1'-0"

PREPARED IN THE OFFICE OF
G. B. C. SURVEYS, INC.
OCEAN CITY, MARYLAND
APPROVED BY
George B. Cropper
GEORGE B. CROPPER, JR.E.
R. P. E. & L. S. No. 248

SURVEYED BY E. WIDMAYER
DRAWN BY W.R STULTZ
DATE JULY 1972

MSA CSU 2157-662-6

SHEET 6 OF 16 SHEETS

Maryland State Archives