MSA CSU 8157-663-5

Maryland State Archives

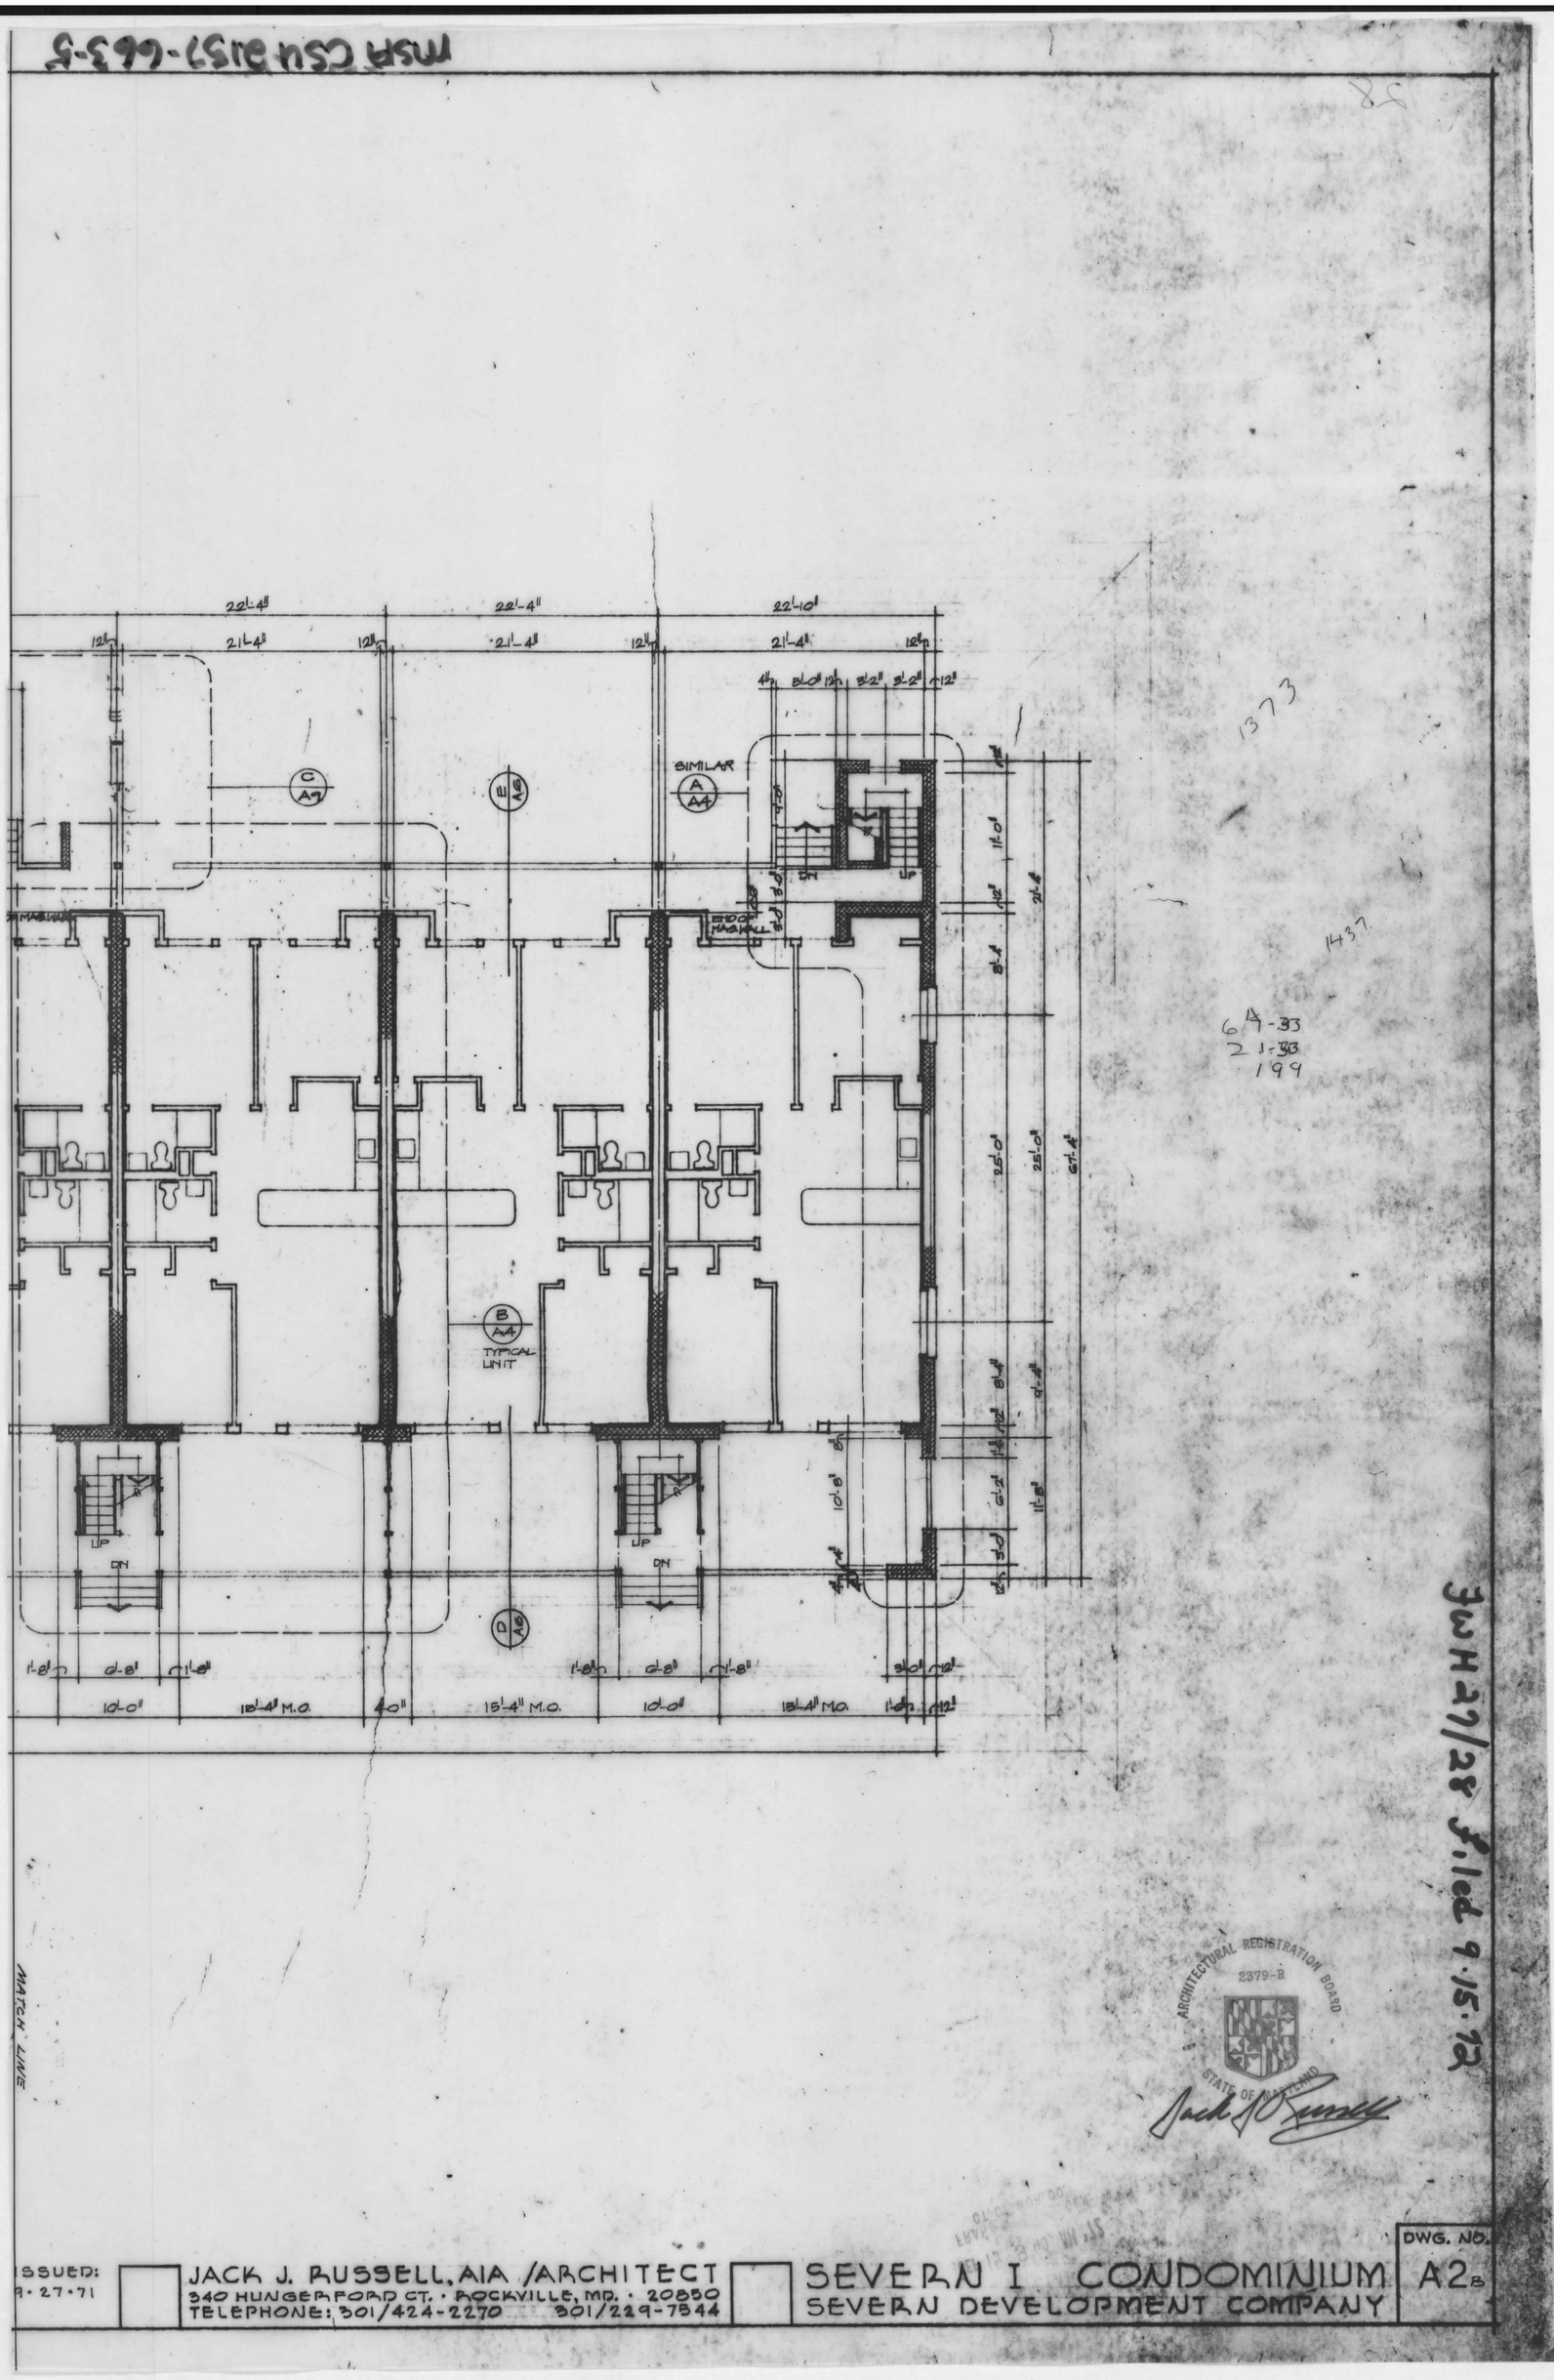


1373

1437

6-A-33
2-1-33
199

JWH 2/28 Filed 9.15.72

ARCHITECTURAL REGISTRATION BOARD
2379-R
STATE OF MARYLAND

Jack J. Russell

ISSUED:
9-27-71

JACK J. RUSSELL, AIA / ARCHITECT
340 HUNGERFORD CT. · ROCKVILLE, MD. · 20850
TELEPHONE: 301/424-2270 301/229-7844

SEVERN I CONDOMINIUM
SEVERN DEVELOPMENT COMPANY

DWG. NO. A2B