FWH 29/3 Filed 10-5-72

BALMORAL COVE IV CONDOMINIUM

OCEAN CITY, WORCESTER COUNTY, MARYLAND

BLDG. 1

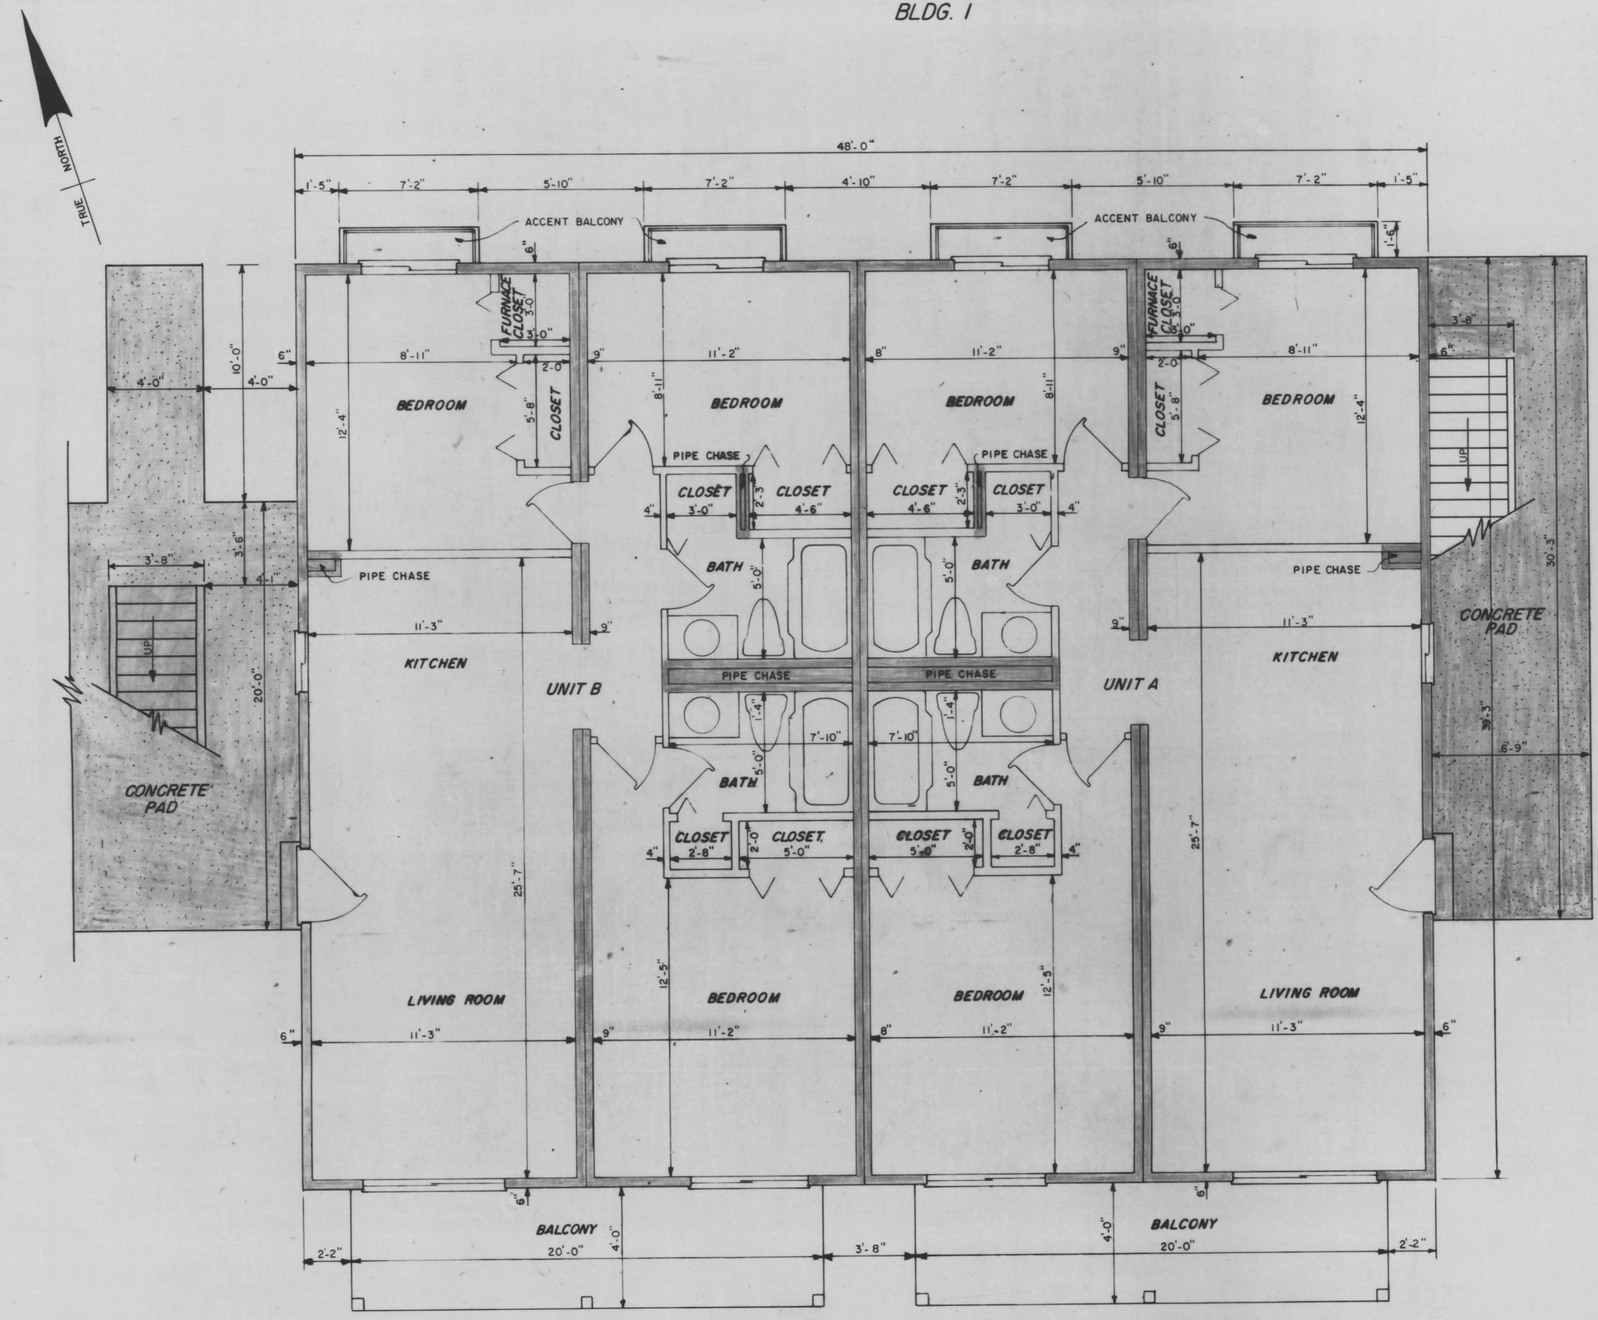

DENOTES UNIT ELEMENT

DENOTES GENERAL COMMON ELEMENT

FIRST FLOOR PLAN

SCALE: 1/4"=1'-0"

PREPARED IN THE OFFICE OF
G. B. C. SURVEYS, INC.
OCEAN CITY, MARYLAND
APPROVED
George B. Cropper
GEORGE B. CROPPER, P.E.
R.P.E. & L.S. NO. 248

SURVEYED BY L. H. Kirk
DRAWN BY H. F. Johnson
DATE AUG. 1972

MSA CSU 2157-665-3

SHEET 3 OF 15 SHEETS

Maryland State Archives