FWH 28/4 Filed 10.5.72

BALMORAL COVE V CONDOMINIUM

OCEAN CITY, WORCESTER COUNTY, MARYLAND

BLDG. 1

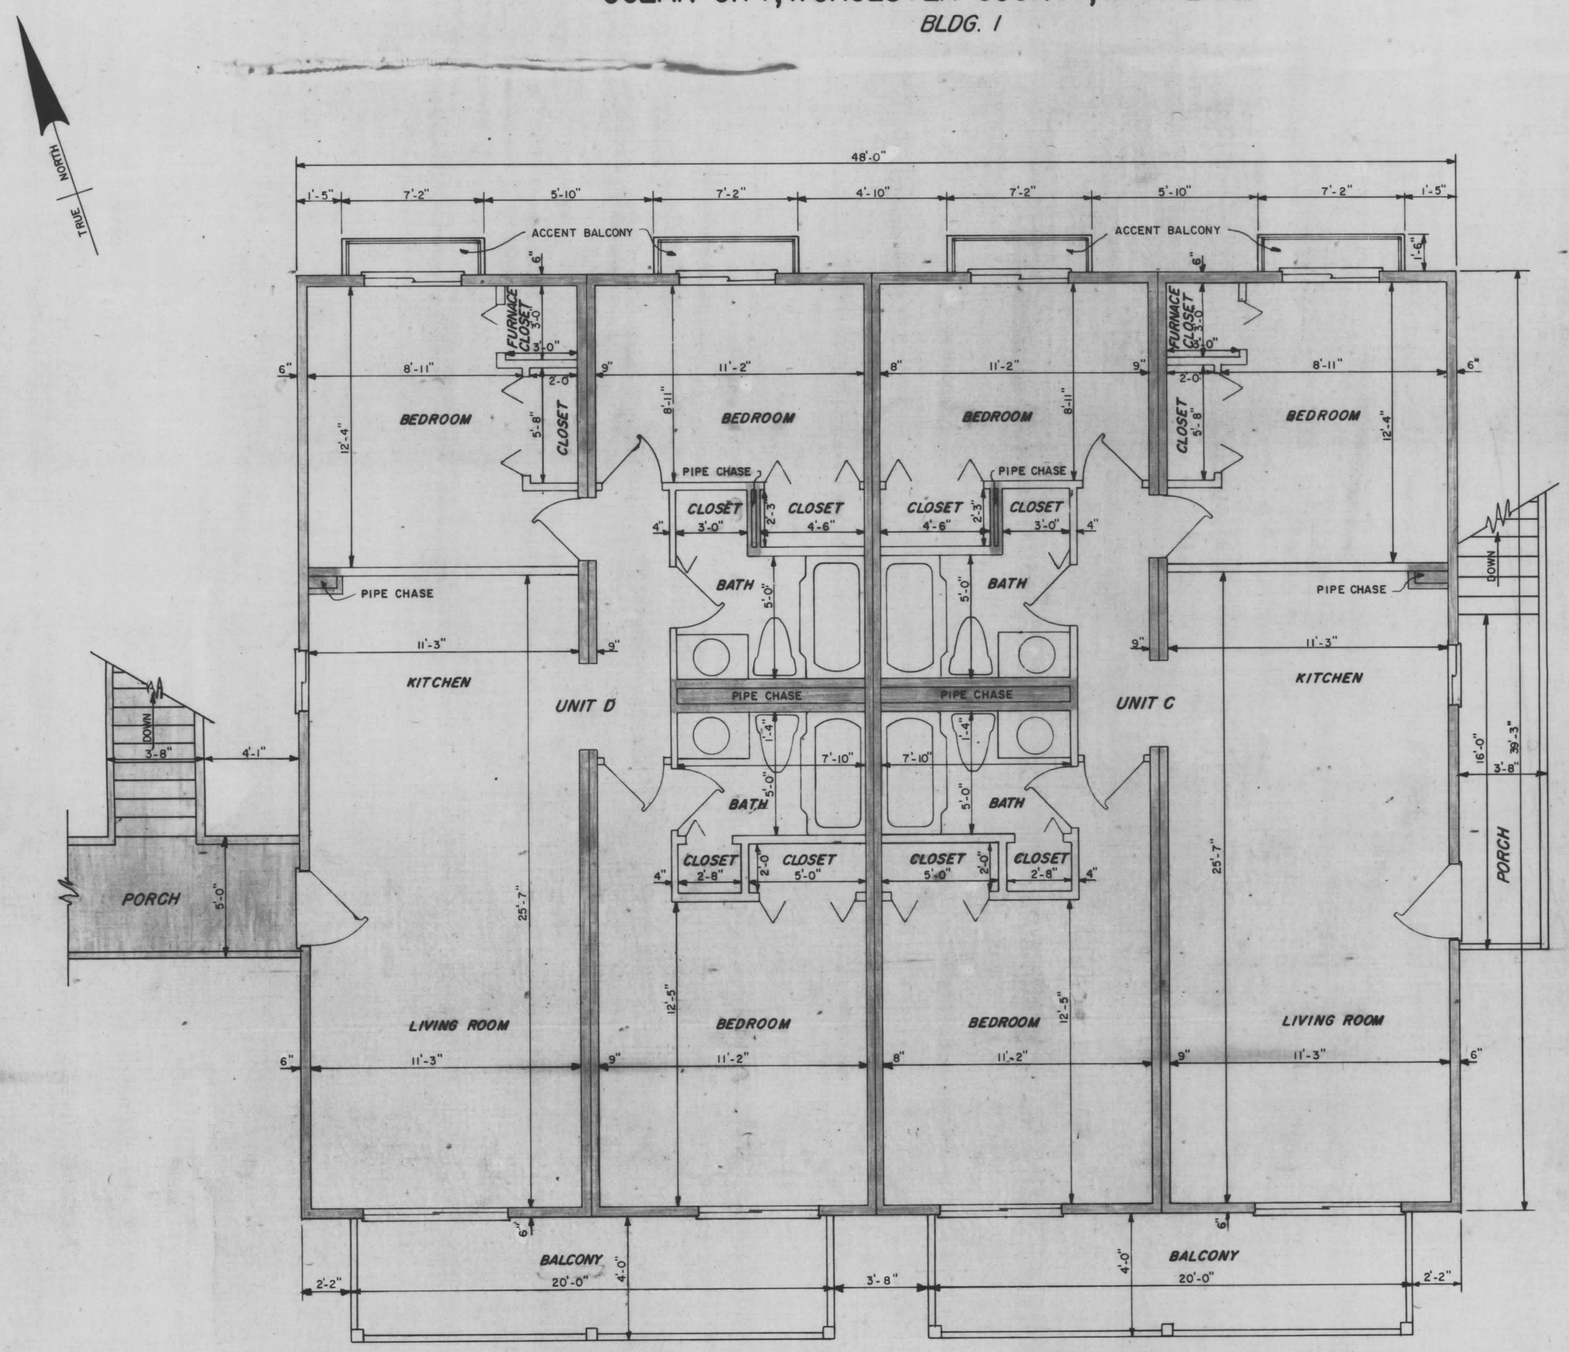

DENOTES UNIT ELEMENT

DENOTES GENERAL COMMON ELEMENT

SECOND FLOOR PLAN

SCALE: 1/4"=1'-0"

PREPARED IN THE OFFICE OF
G. B. C. SURVEYS, INC.
OCEAN CITY, MARYLAND
APPROVED BY
George B. Cropper
GEORGE B. CROPPER, J. E.
R. P. E. & L. S. NO. 248

SURVEYED BY L.H. Kirk
DRAWN BY H.F. Johnson
DATE AUG. 1972

SHEET 4 OF 15 SHEETS MSA CSU 2157-665-4

Maryland State Archives