FWH 28/5 Filed 10-5-72

BALMORAL COVE V CONDOMINIUM

OCEAN CITY, WORCESTER COUNTY, MARYLAND

BLDG. 2

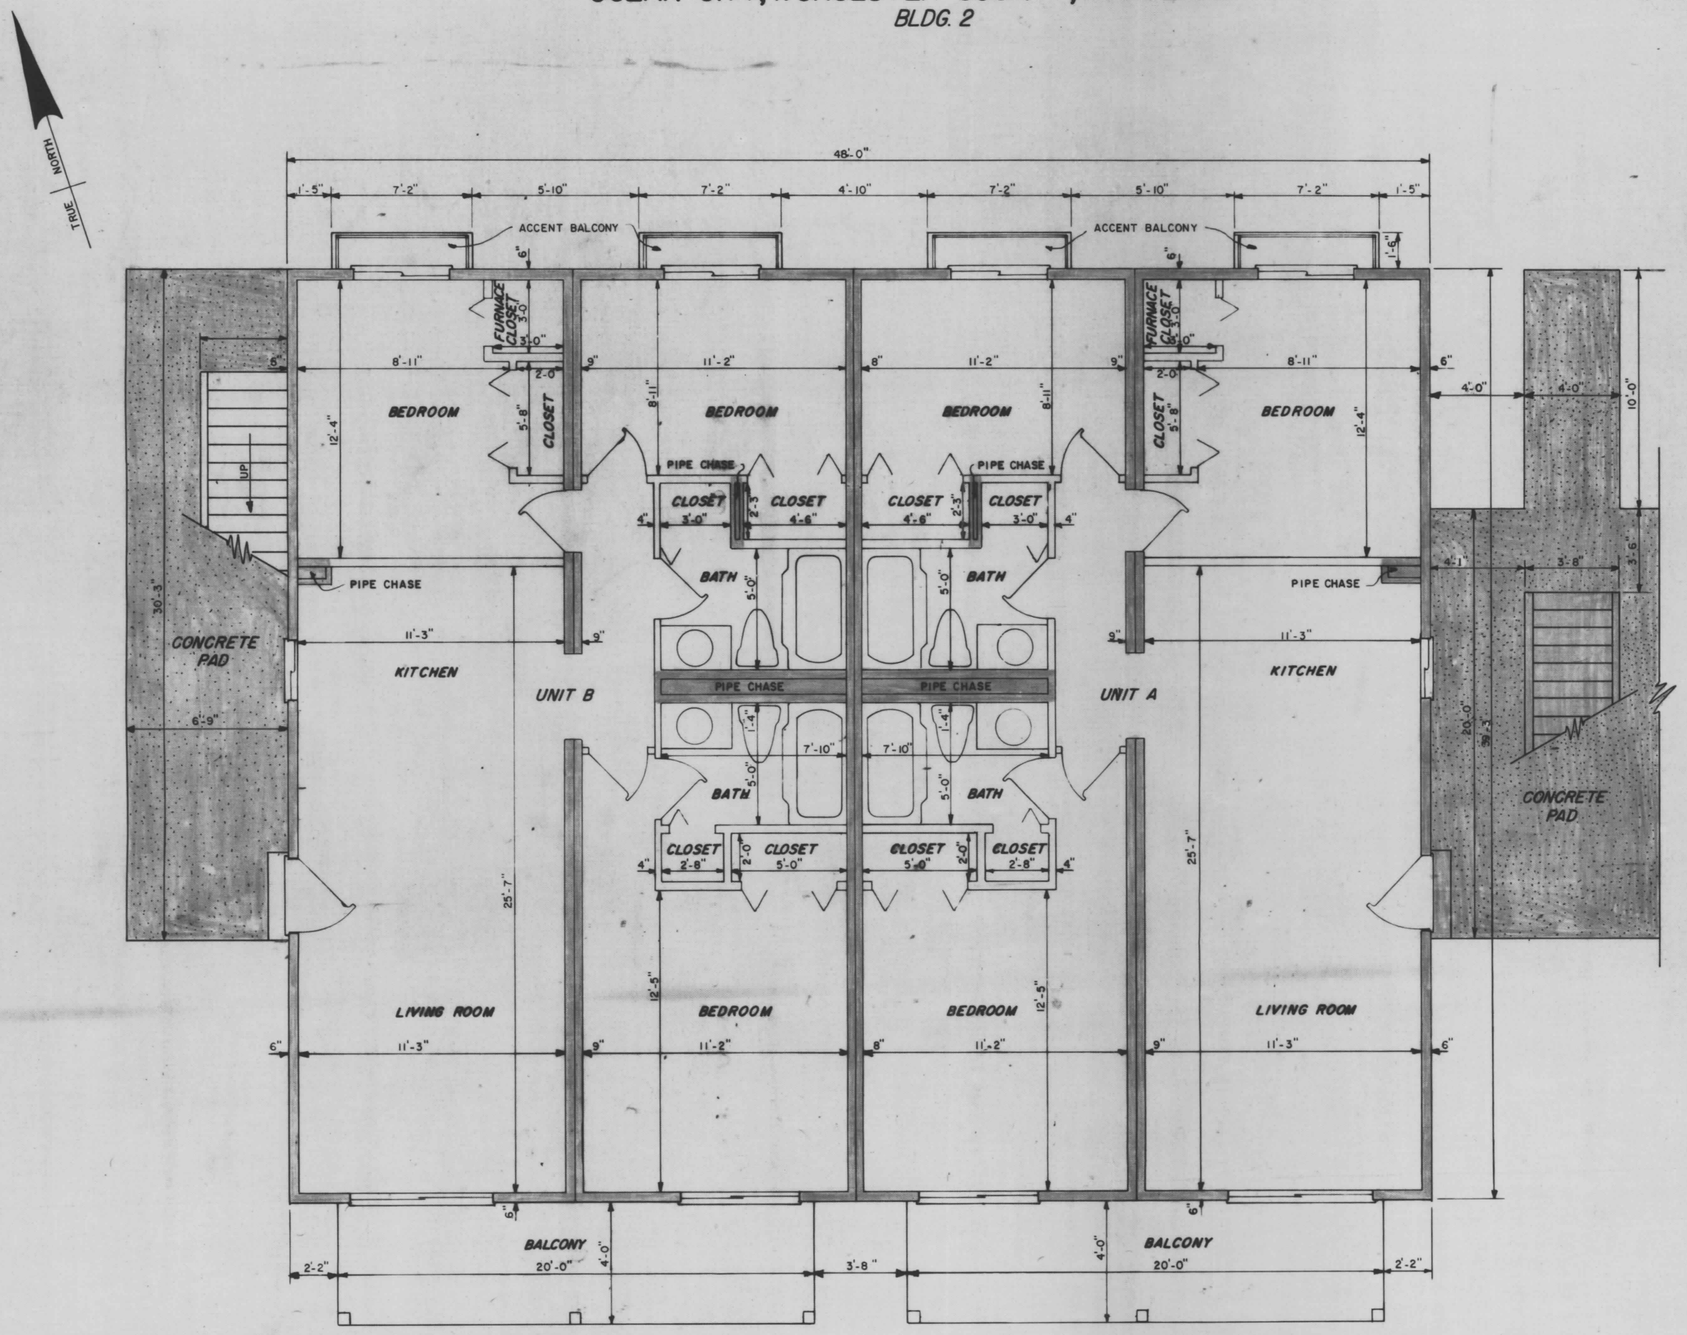

DENOTES UNIT ELEMENT

DENOTES GENERAL COMMON ELEMENT

FIRST FLOOR PLAN

SCALE: 1/4"=1'-0"

PREPARED IN THE OFFICE OF
G. B. C. SURVEYS, INC.
OCEAN CITY, MARYLAND
APPROVED BY
George B. Cropper
GEORGE B. CROPPER P.L.S.
R P E & L S No 248

SURVEYED BY L. H. Kirk
DRAWN BY H. F. Johnson
DATE AUG. 1972

MSA CSU 2157-665-5

SHEET 5 OF 15 SHEETS

Maryland State Archives