FWH 28/19 Filed 10.5.72

BALMORAL COVE VI CONDOMINIUM

OCEAN CITY, WORCESTER COUNTY, MARYLAND

BLDG. 1

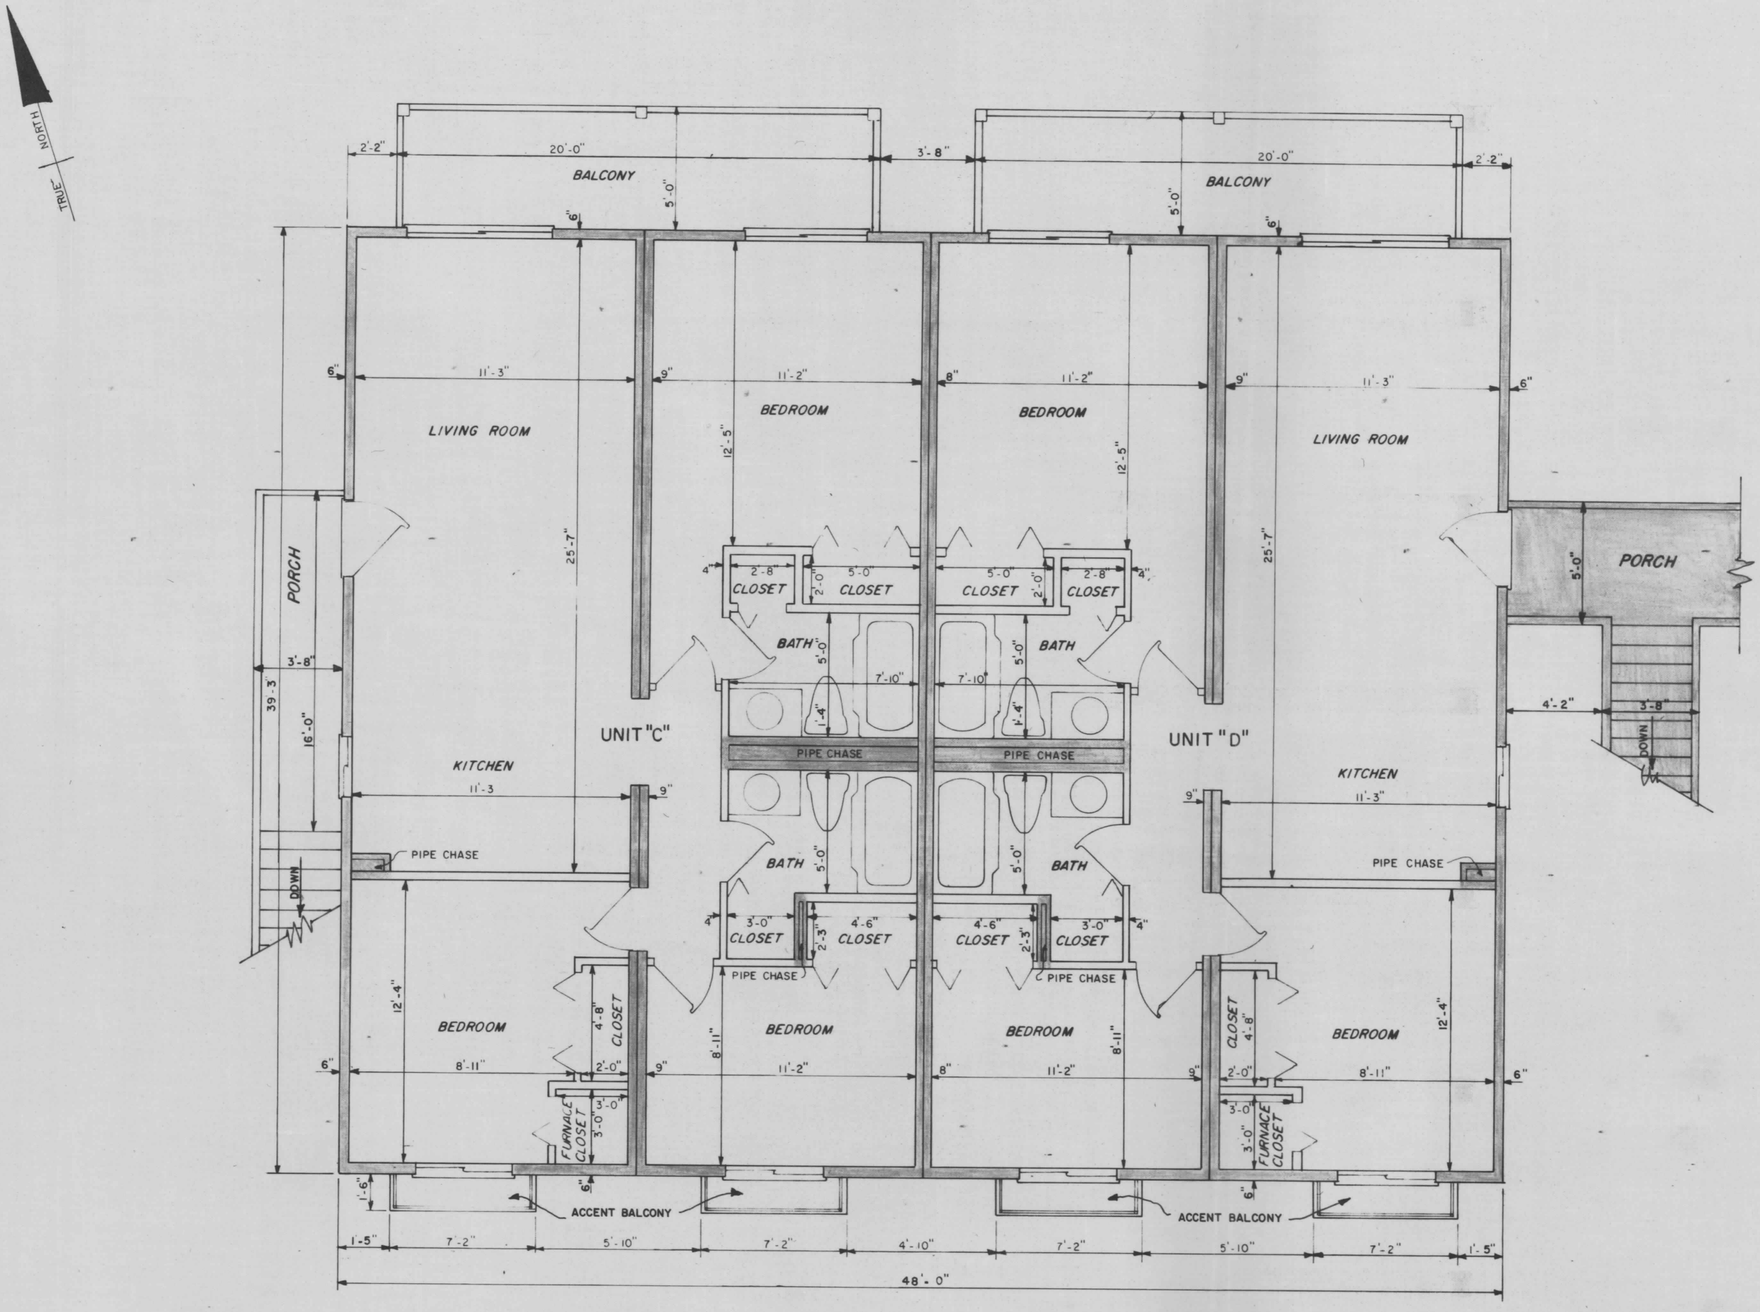

DENOTES UNIT ELEMENT

DENOTES GENERAL COMMON ELEMENT

SECOND FLOOR PLAN

SCALE : 1/4" = 1'-0"

PREPARED IN THE OFFICE OF
G. B. C. SURVEYS, INC
OCEAN CITY MARYLAND
APPROVED
George B. Cropper
GEORGE B. CROPPER JR.
R P E & L S NO. 248

SURVEYED BY L.H. Kirk
DRAWN BY H.F. Johnson
DATE AUG. 1972

SHEET 4 OF 15 SHEETS

MSA CSU 2157-6666-4

1 2 3 4 5 6
Maryland State Archives