BAYSHORE ESTATES CONDOMINIUM

FWH 28/77 Filed 10.17.72

OCEAN CITY, WORCESTER COUNTY, MARYLAND

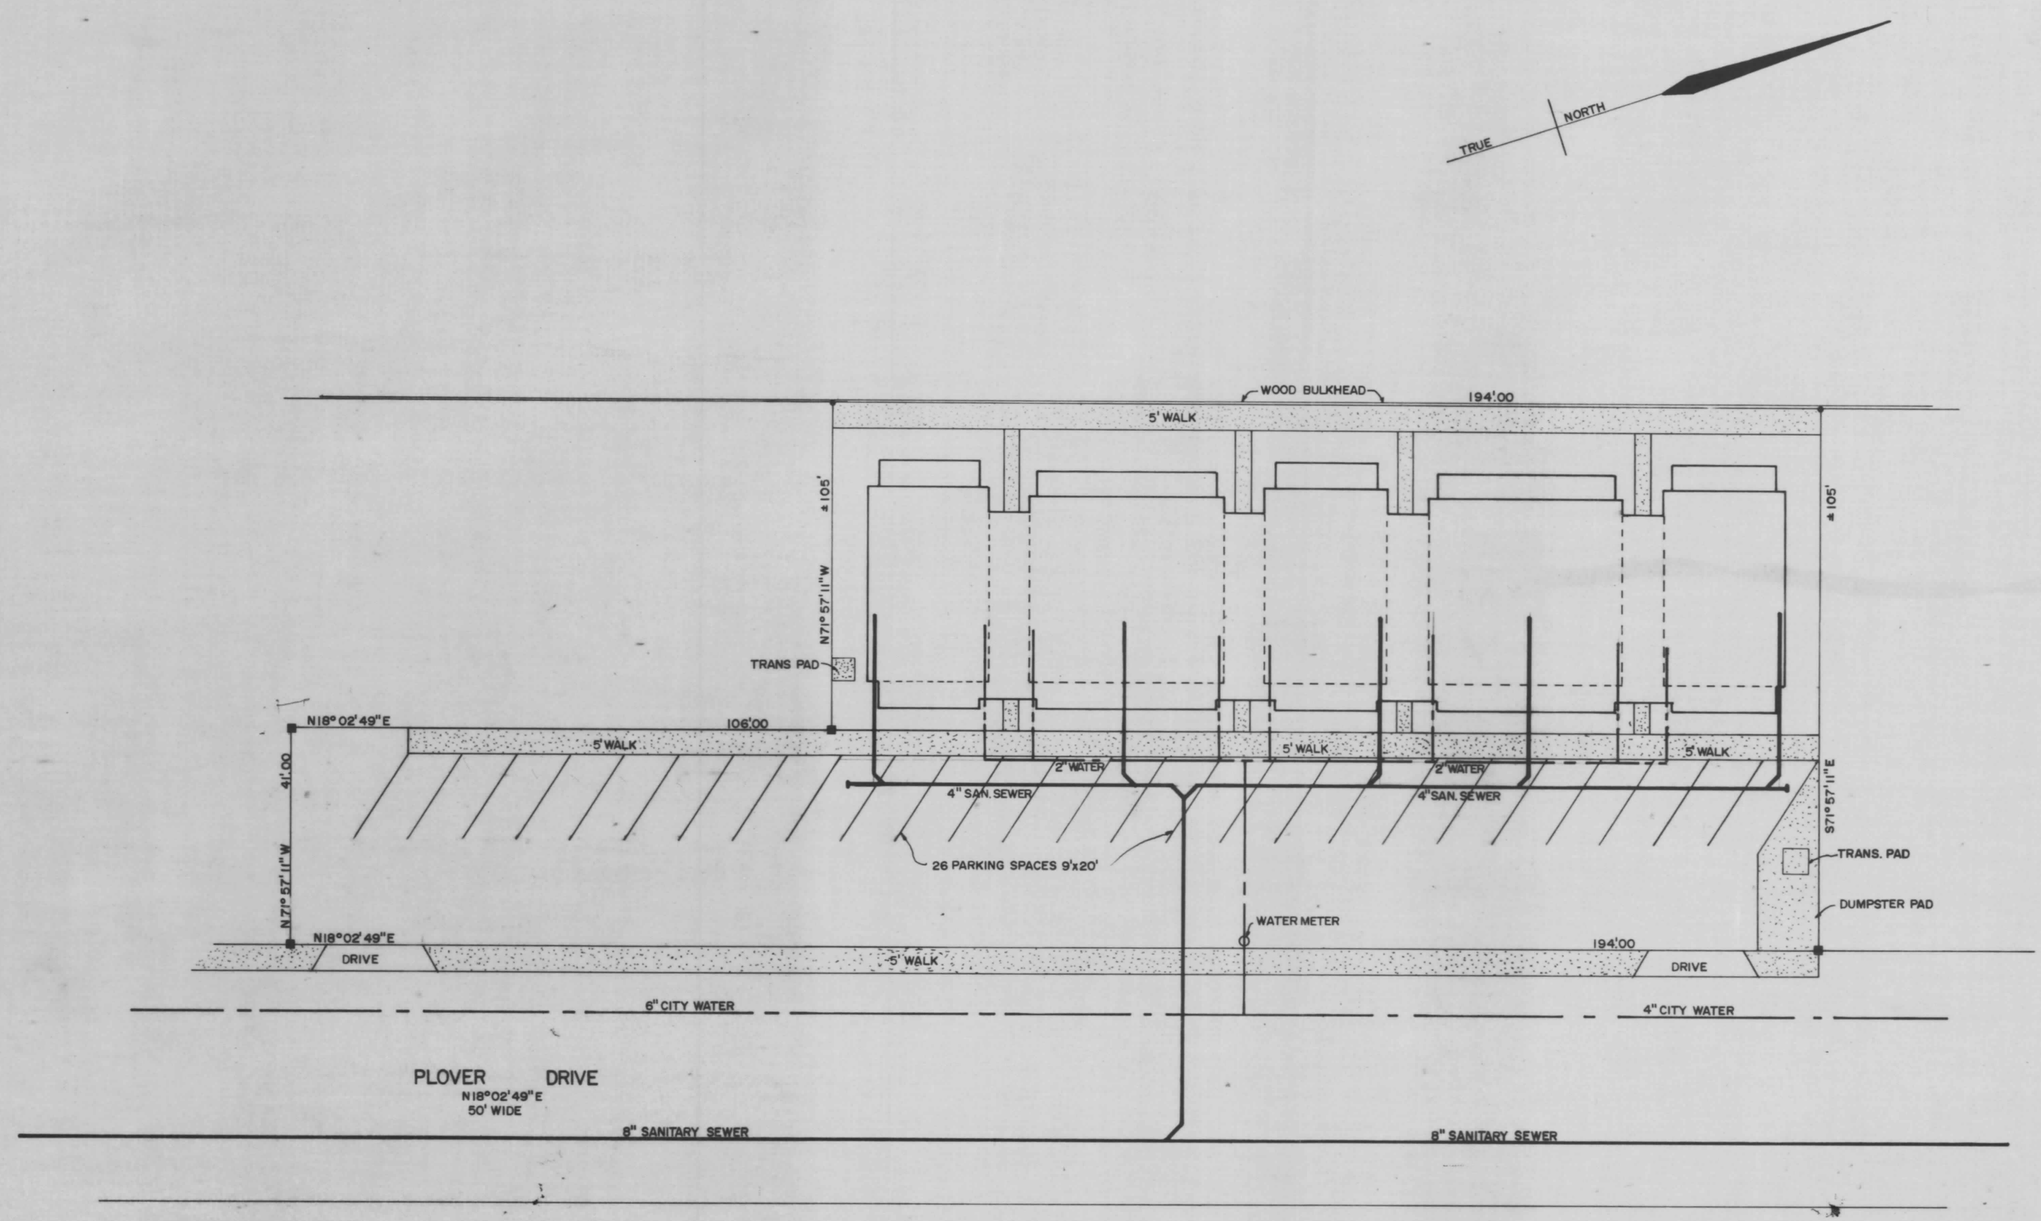

■ DENOTES CONCRETE MONUMENTS

● DENOTES COPPER NAIL

UTILITIES PLAN

20 0 10 20 30 40

PREPARED IN THE OFFICE OF
G. B. C. SURVEYS, INC.
OCEAN CITY, MARYLAND
APPROVED BY
George B. Cropper
GEORGE B. CROPPER, P. E.
REG. P. E. & L. S. No. 246

SURVEYED BY	J. F. RANSONE
DRAWN BY	W. R. STULTZ
DATE	MAY 1972

SHEET 12 OF 12 SHEETS

MSA CSU 2157-624-12

Maryland State Archives