BAYSHORE ESTATES CONDOMINIUM

FWH 28/69 Filed 10-17-72

OCEAN CITY, WORCESTER COUNTY, MARYLAND

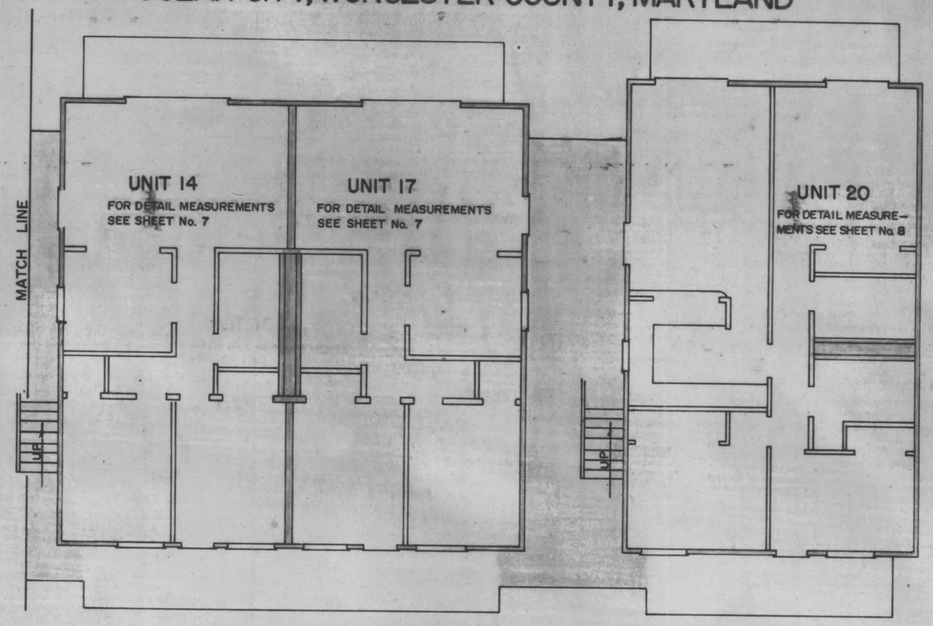

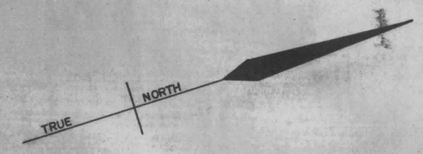

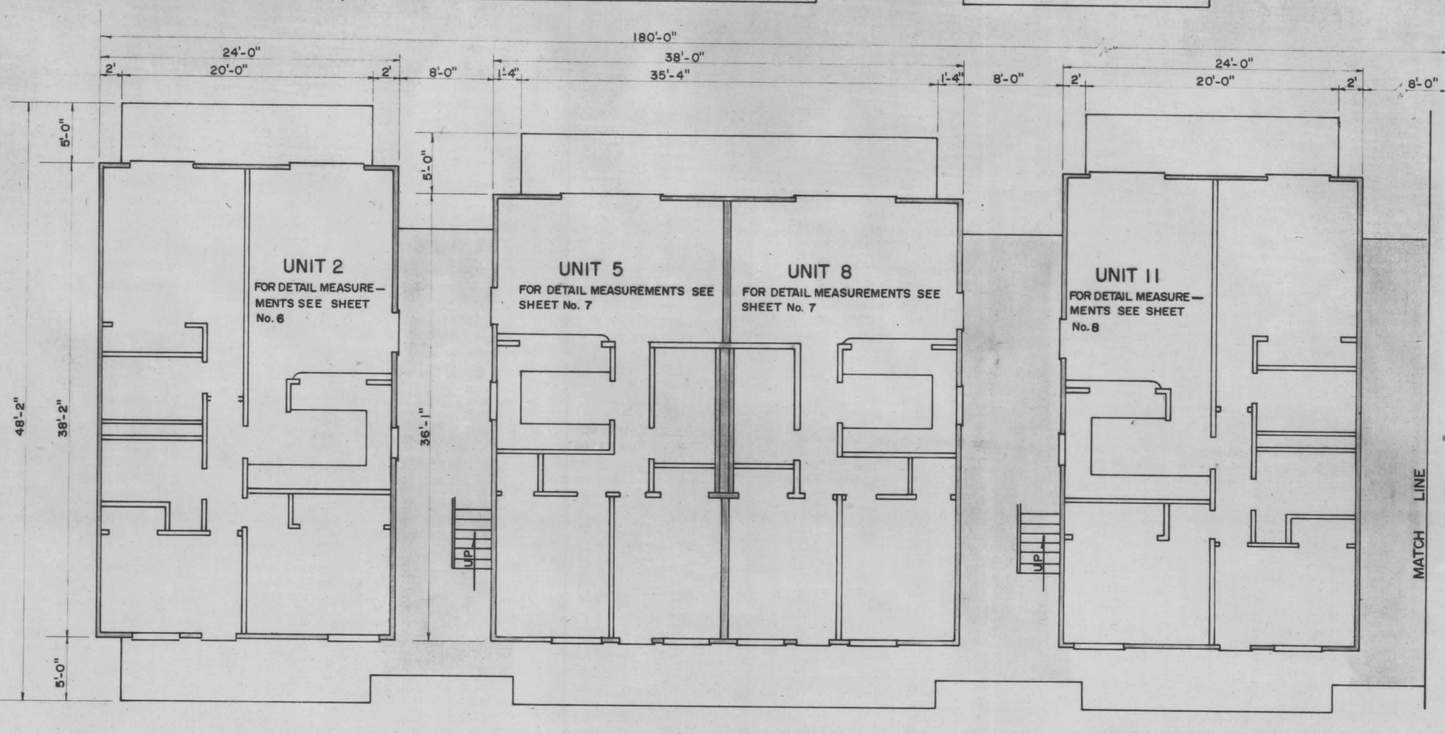

DENOTES GENERAL COMMON ELEMENT

DENOTES UNIT ELEMENT

SECOND FLOOR PLAN

SCALE: 1/8"=1'-0"

PREPARED IN THE OFFICE OF
G. B. C. SURVEYS, INC.
OCEAN CITY, MARYLAND
APPROVED BY
George B. Cropper
GEORGE B. CROPPER, P.E.
R. P. E. & L. S. NO. 248

SURVEYED BY J. FRANSONE
DRAWN BY W. R. STULTZ
DATE MAY 1972

SHEET 4 OF 12 SHEETS

MSA. CSU 2157-674-4

Maryland State Archives