BAYSHORE ESTATES CONDOMINIUM

FWH 28/72 Filed 10-12-72

OCEAN CITY, WORCESTER COUNTY, MARYLAND

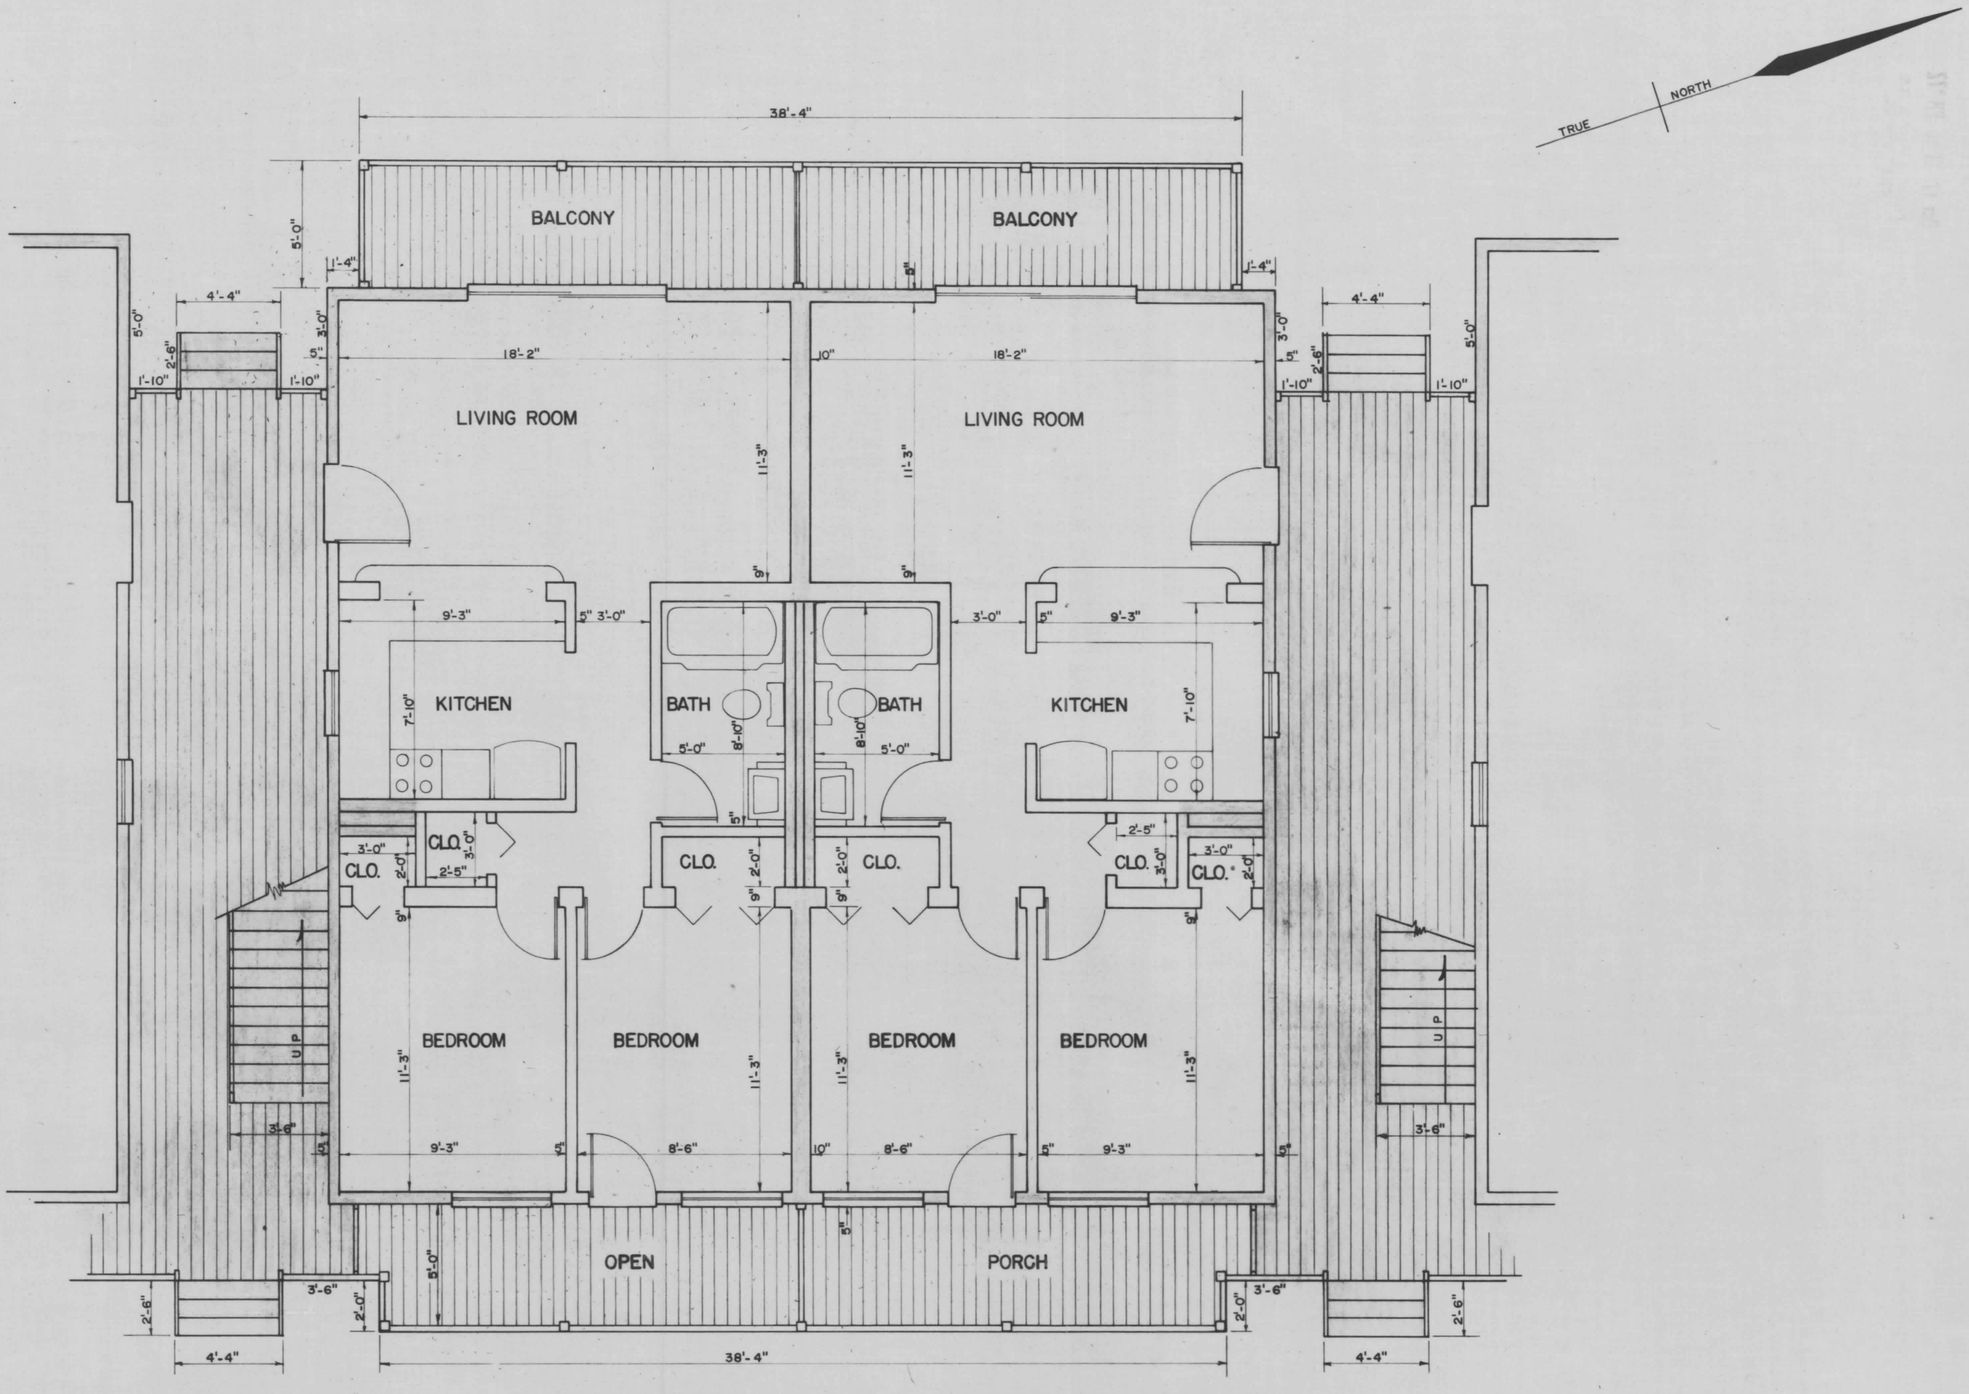

NOTE:
FOR EXTERIOR MEASUEMENTS SEE SHEETS 3,4,5

DENOTES GENERAL COMMON ELEMENT

DENOTES UNIT ELEMENT

TYPICAL UNITS 4 THRU 9 AND 13 THRU 18

SCALE: 1/4"=1'-0"

PREPARED IN THE OFFICE OF
G. B. C. SURVEYS, INC.
OCEAN CITY, MARYLAND
APPROVED BY
George B. Cropper
GEORGE B. CROPPER, P. E.
R. P. E. & L. S. No 248

SURVEYED BY	J.F. RANSONE
DRAWN BY	W.R.STULTZ
DATE	MAY 1972

SHEET 7 OF 12 SHEET

MSA CSU 2157-674-7

Maryland State Archives