BAYSHORE ESTATES CONDOMINIUM

OCEAN CITY, WORCESTER COUNTY, MARYLAND

FWH 28/73 Filed 10-17-72

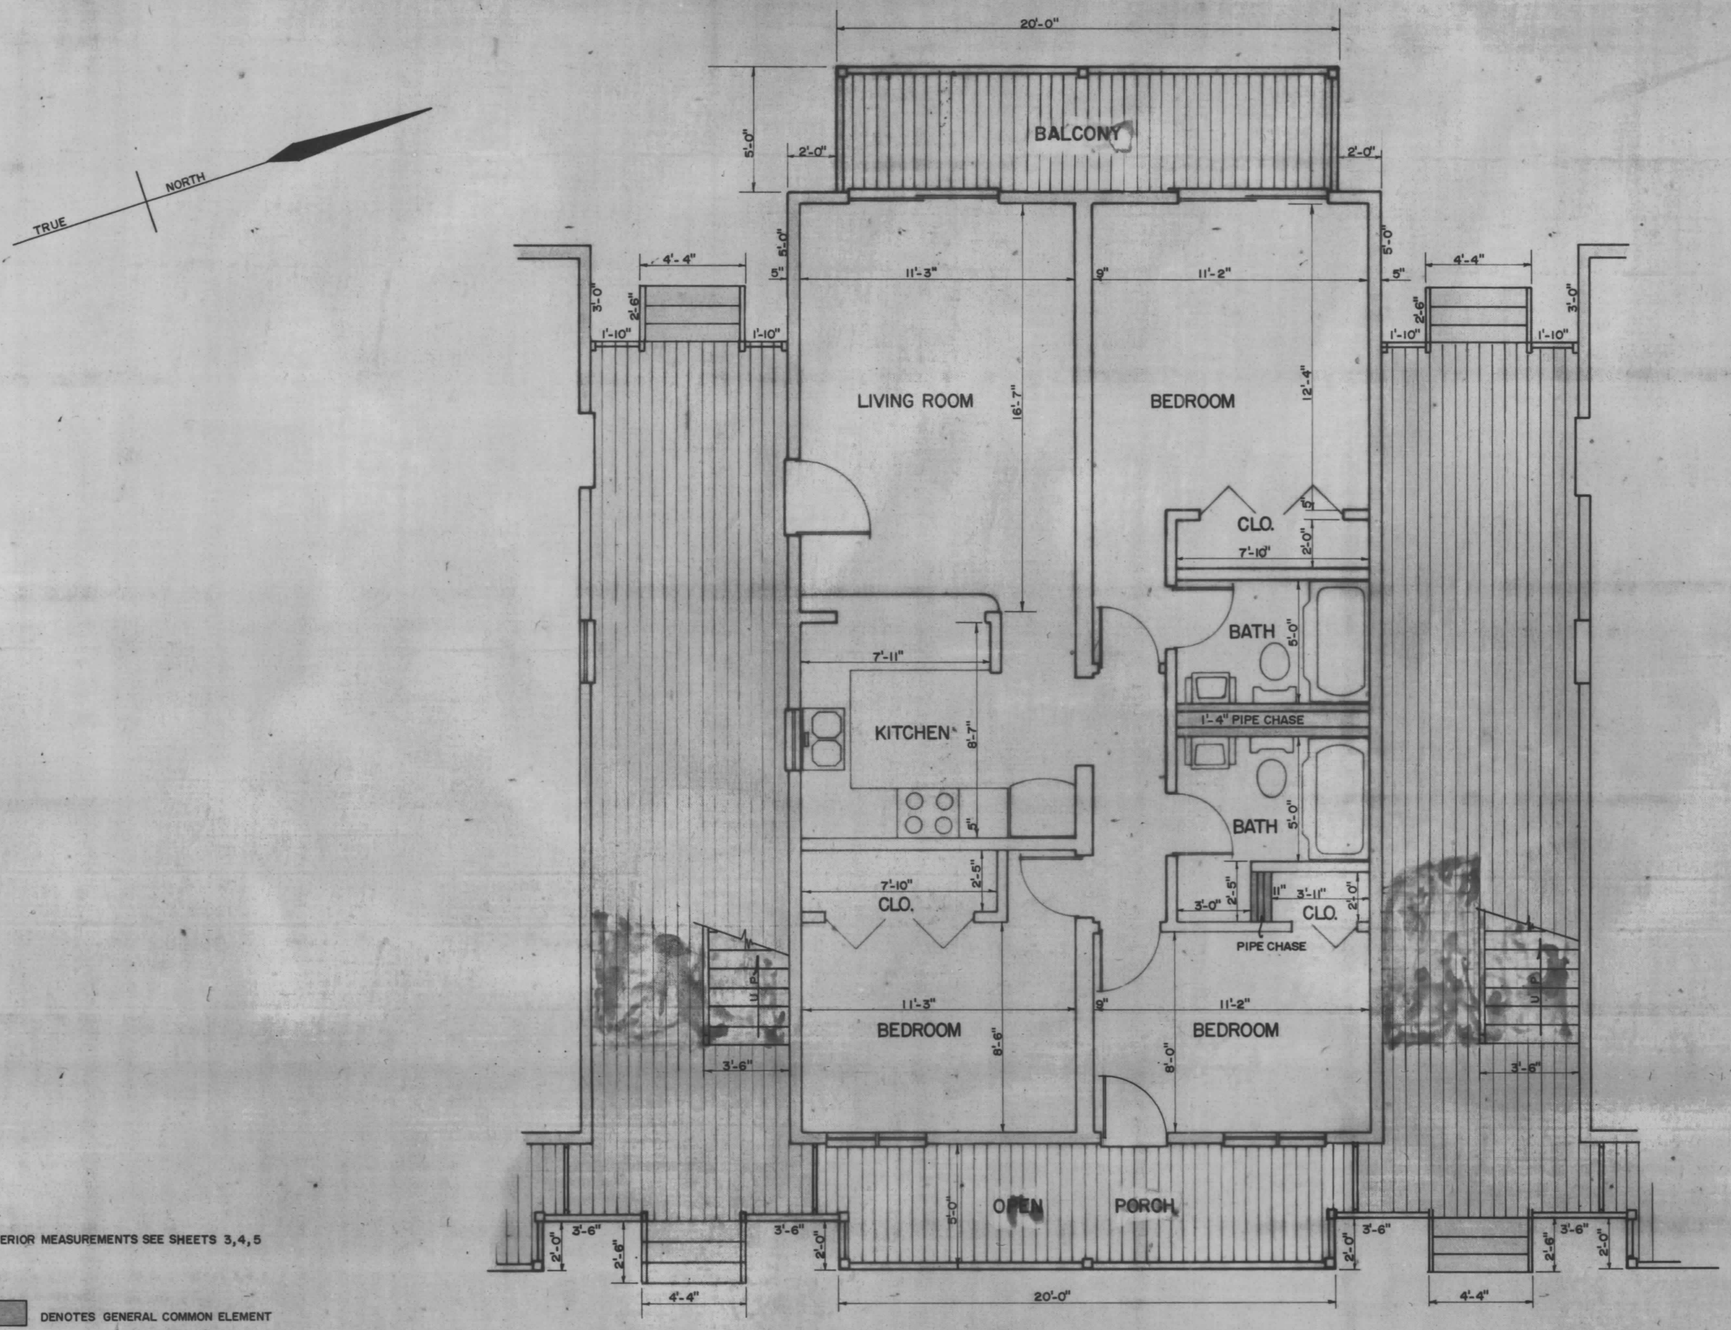

NOTE: FOR EXTERIOR MEASUREMENTS SEE SHEETS 3,4,5

DENOTES GENERAL COMMON ELEMENT

DENOTES UNIT ELEMENT

TYPICAL UNITS 10 THRU 12 AND 19 THRU 21

SCALE: 1/4"=1'-0"

PREPARED IN THE OFFICE OF
G. B. C. SURVEYS, INC.
OCEAN CITY, MARYLAND
APPROVED
George B. Cropper
GEORGE B. CROPPER, P.E.
R. P. E. & L. S. No. 248

SURVEYED BY	J.F. RANSONE
DRAWN BY	W.R. STULTZ
DATE	MAY 1972

MSA CSU 2157-674-8

Maryland State Archives