BAYSHORE ESTATES CONDOMINIUM

FWH 28/174 Filed 10-17-72

OCEAN CITY, WORCESTER COUNTY, MARYLAND

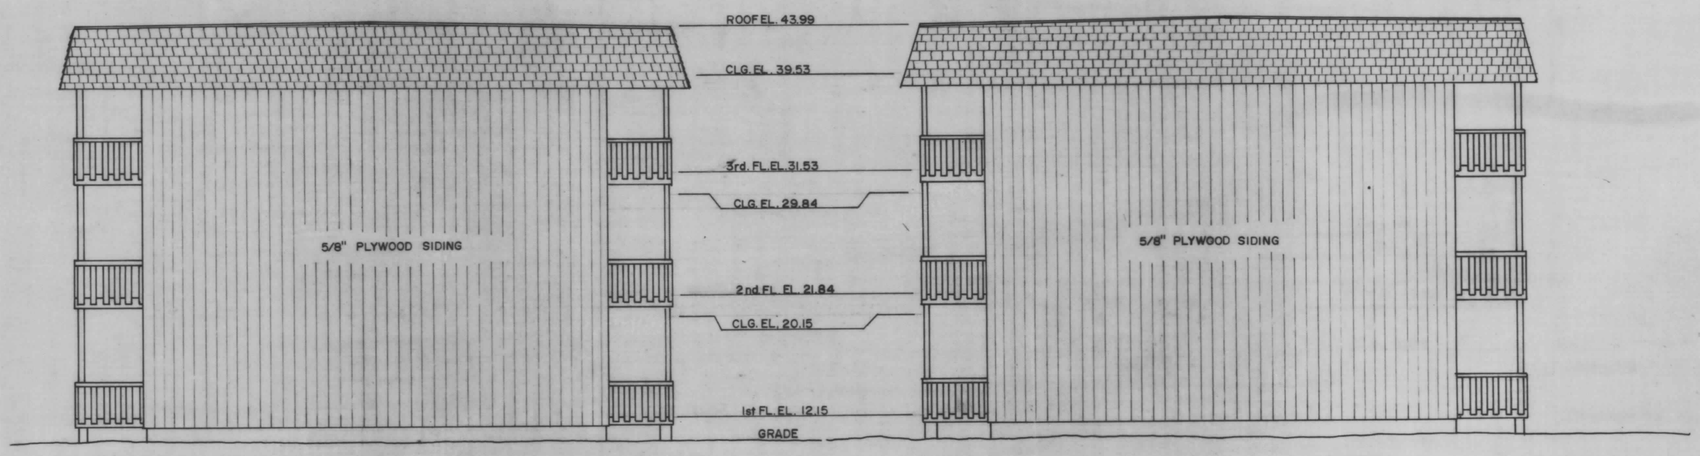

SOUTH ELEVATION

SCALE: 1/8"=1'-0"

NORTH ELEVATION

SCALE: 1/8"=1'-0"

ALL ELEVATIONS SHOWN ARE IN FEET AND REFER TO MEAN LOW WATER IN THE ATLANTIC OCEAN AT OCEAN CITY, MARYLAND DATUM 1929.

PREPARED IN THE OFFICE OF
G. B. C. SURVEYS, INC.
OCEAN CITY, MARYLAND
APPROVED BY
George B. Cropper
GEORGE B. CROPPER
R. P. E. & L. S. No. 248

SURVEYED BY J.F. RANSONE
DRAWN BY W.R. STULTZ
DATE MAY 1972

SHEET 9 OF 12 SHEETS

MSA CSU 2157-624-9

Maryland State Archives