Maryland State Archives

G.K. INDUSTRIES, INC. 17 x 22 CONDOMINIUM FORM No. 7202

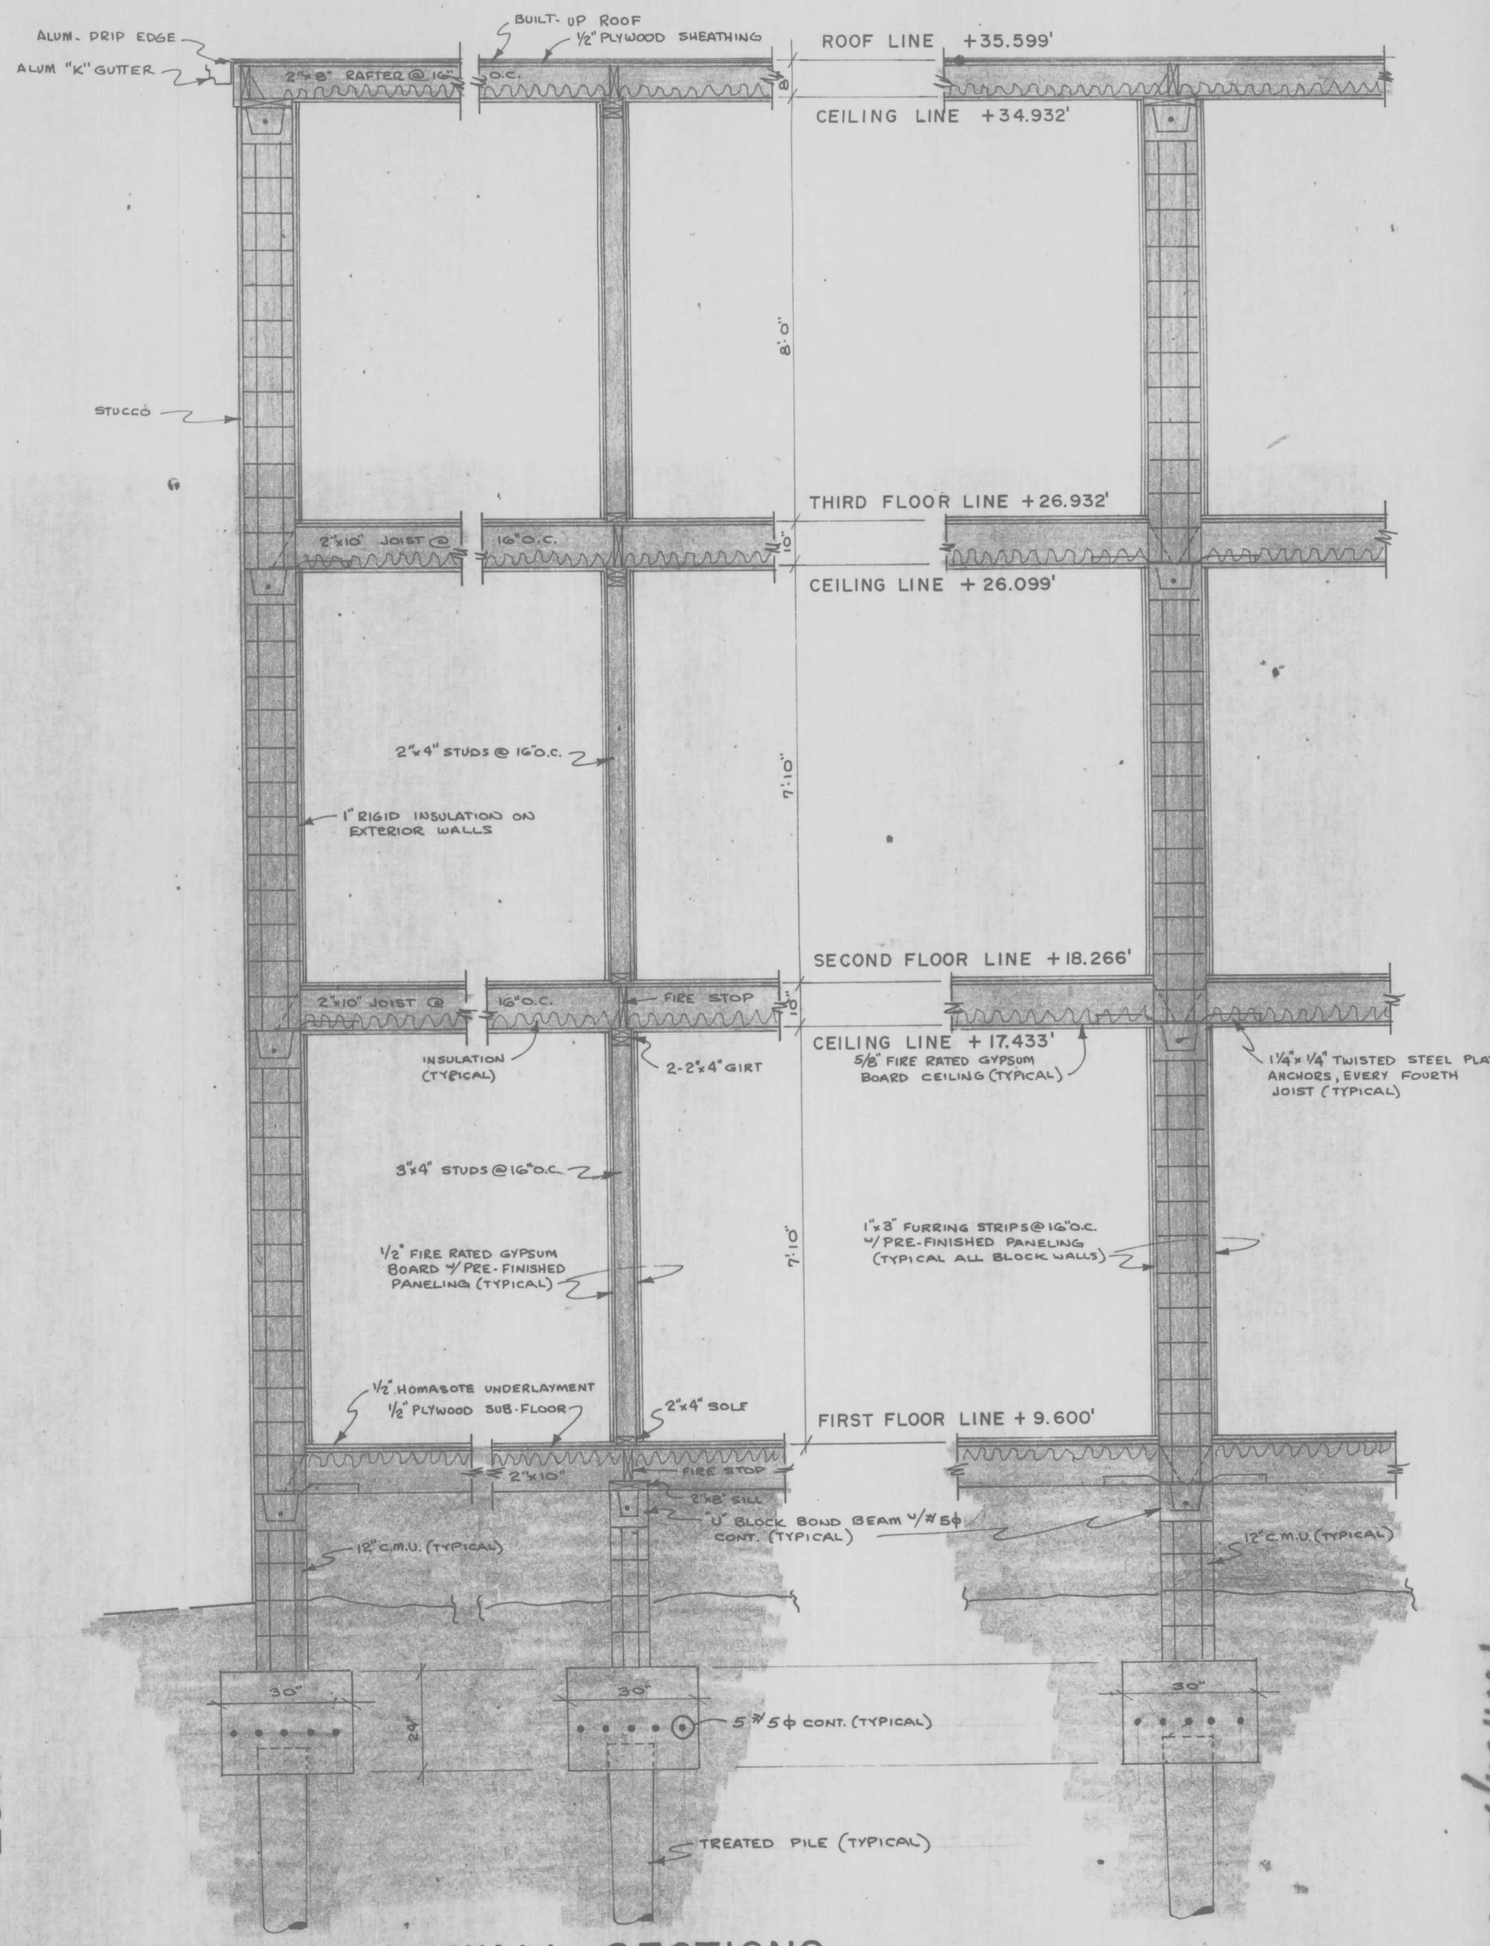

TYPICAL WALL SECTIONS

SCALE: 1/2"=1'-0"

Drawings Prepared in the office of G. K. INDUSTRIES, INC., P.O. Box 532, Ocean City, Maryland. Dr. by: HGK Date: JUNE 1972 Job No. 72-041

SEA MIST CONDOMINIUM

SHEET 6 OF 6

M.S.A. CSU 2157-0844-0

FWH 29/15 Filed 11/1/72