FWH 29/54 filed 11/30/72

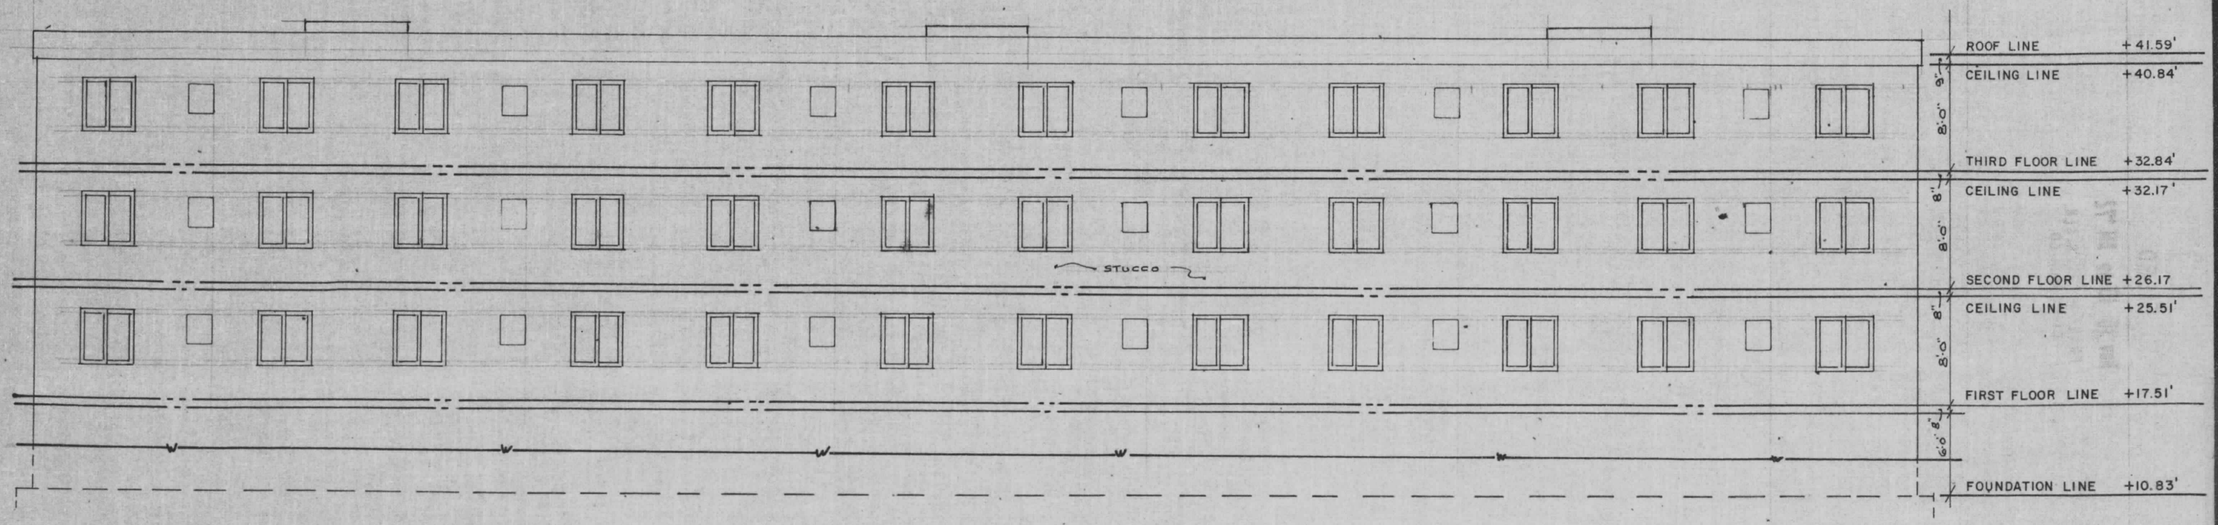

NORTH ELEVATION

SCALE: 1/8" = 1'-0"

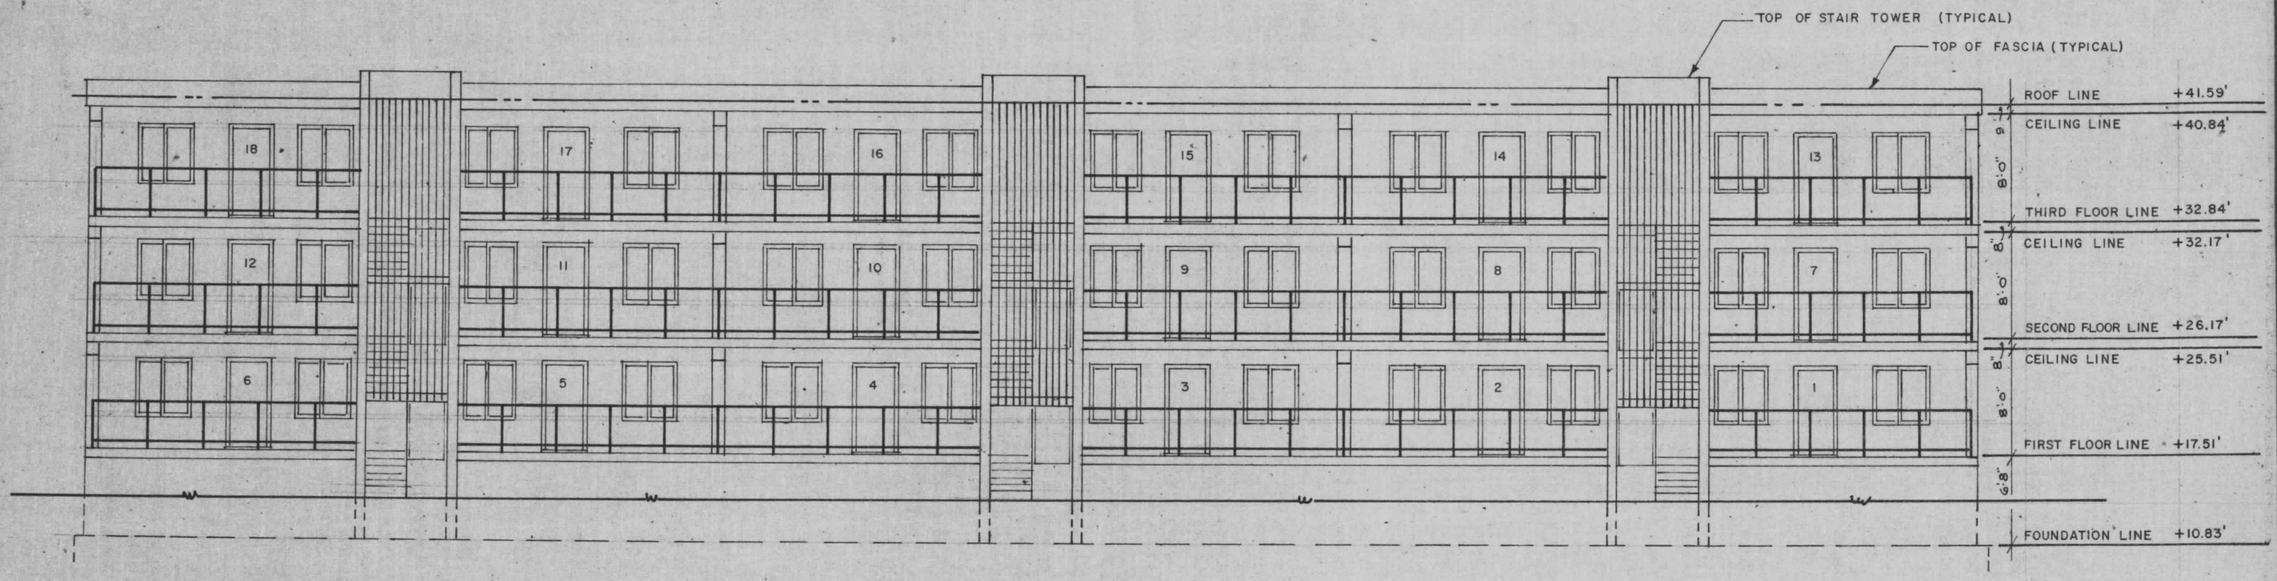

SOUTH ELEVATION

SCALE: 1/8"=1'-0"

ELEVATIONS IN FEET FROM M.L.W., ATLANTIC OCEAN,
OCEAN CITY, MARYLAND. ESTABLISHED DATUM, U.S.C.G.S. (1962)

G.K. INDUSTRIES, INC. 17 x 22 CONDOMINIUM FORM No. 7202

The VIKING CONDOMINIUM

Drawings Prepared in the office of G. K. INDUSTRIES, INC., P.O. Box 532, Ocean City, Maryland. Dr. by: HGK Date: OCT. 1972 Job No. 72-006

SHEET 6 OF 7

MSA CSU 2152-690-6

Maryland State Archives