FWH 29/61 filed: 12/11/72

ELEVATIONS IN FEET FROM M.L.W. ATLANTIC OCEAN, OCEAN CITY, MARYLAND. U.S.C.G.S. ESTABLISHED DATUM.

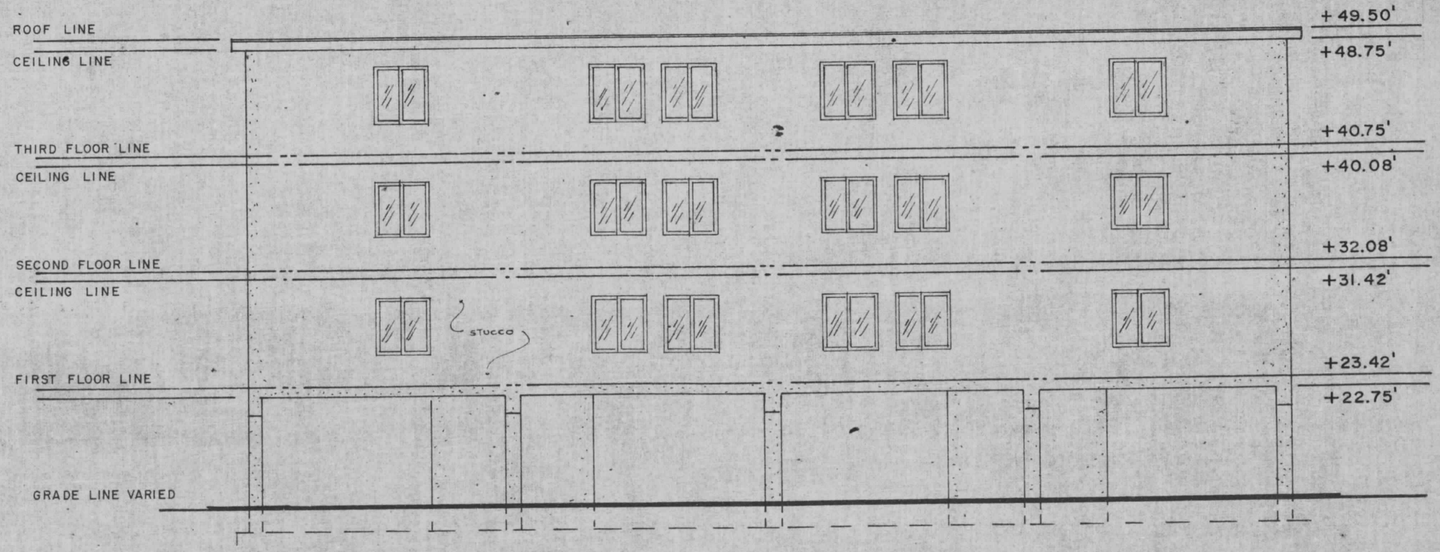

SOUTH ELEVATION

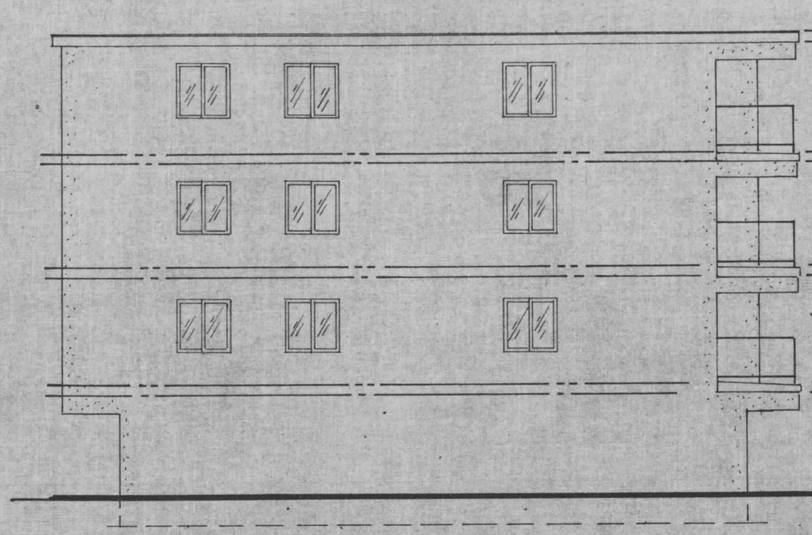

EAST ELEVATION

WEST ELEVATION, IDENTICAL OPPOSITE HAND VIEW.

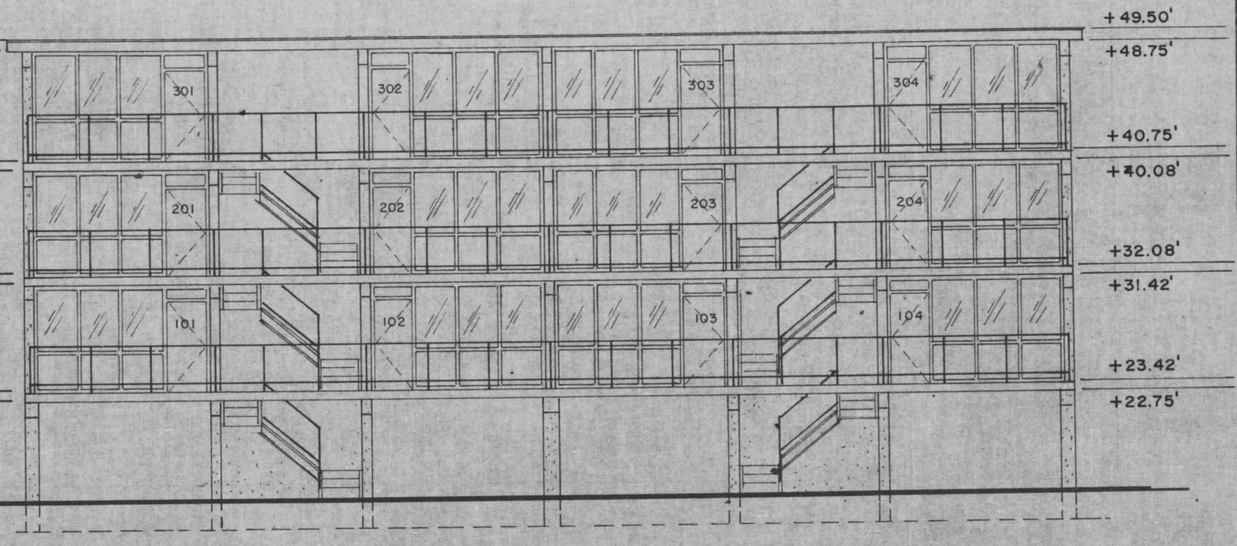

NORTH ELEVATION

SCALE: 1/8"=1'-0"

G.K. INDUSTRIES, INC. 17x22 CONDOMINIUM FORM No. 7202

124 EAST CONDOMINIUM

SHEET 6 OF 7

Drawings Prepared in the office of G. K. INDUSTRIES, INC., P.O. Box 532, Ocean City, Maryland. Dr. by: HGK Date: OCT. 1972 Job No. 72-010

MSA C5U 2157-691-6

Maryland State Archives