FWH 29/62 filed 12/11/72

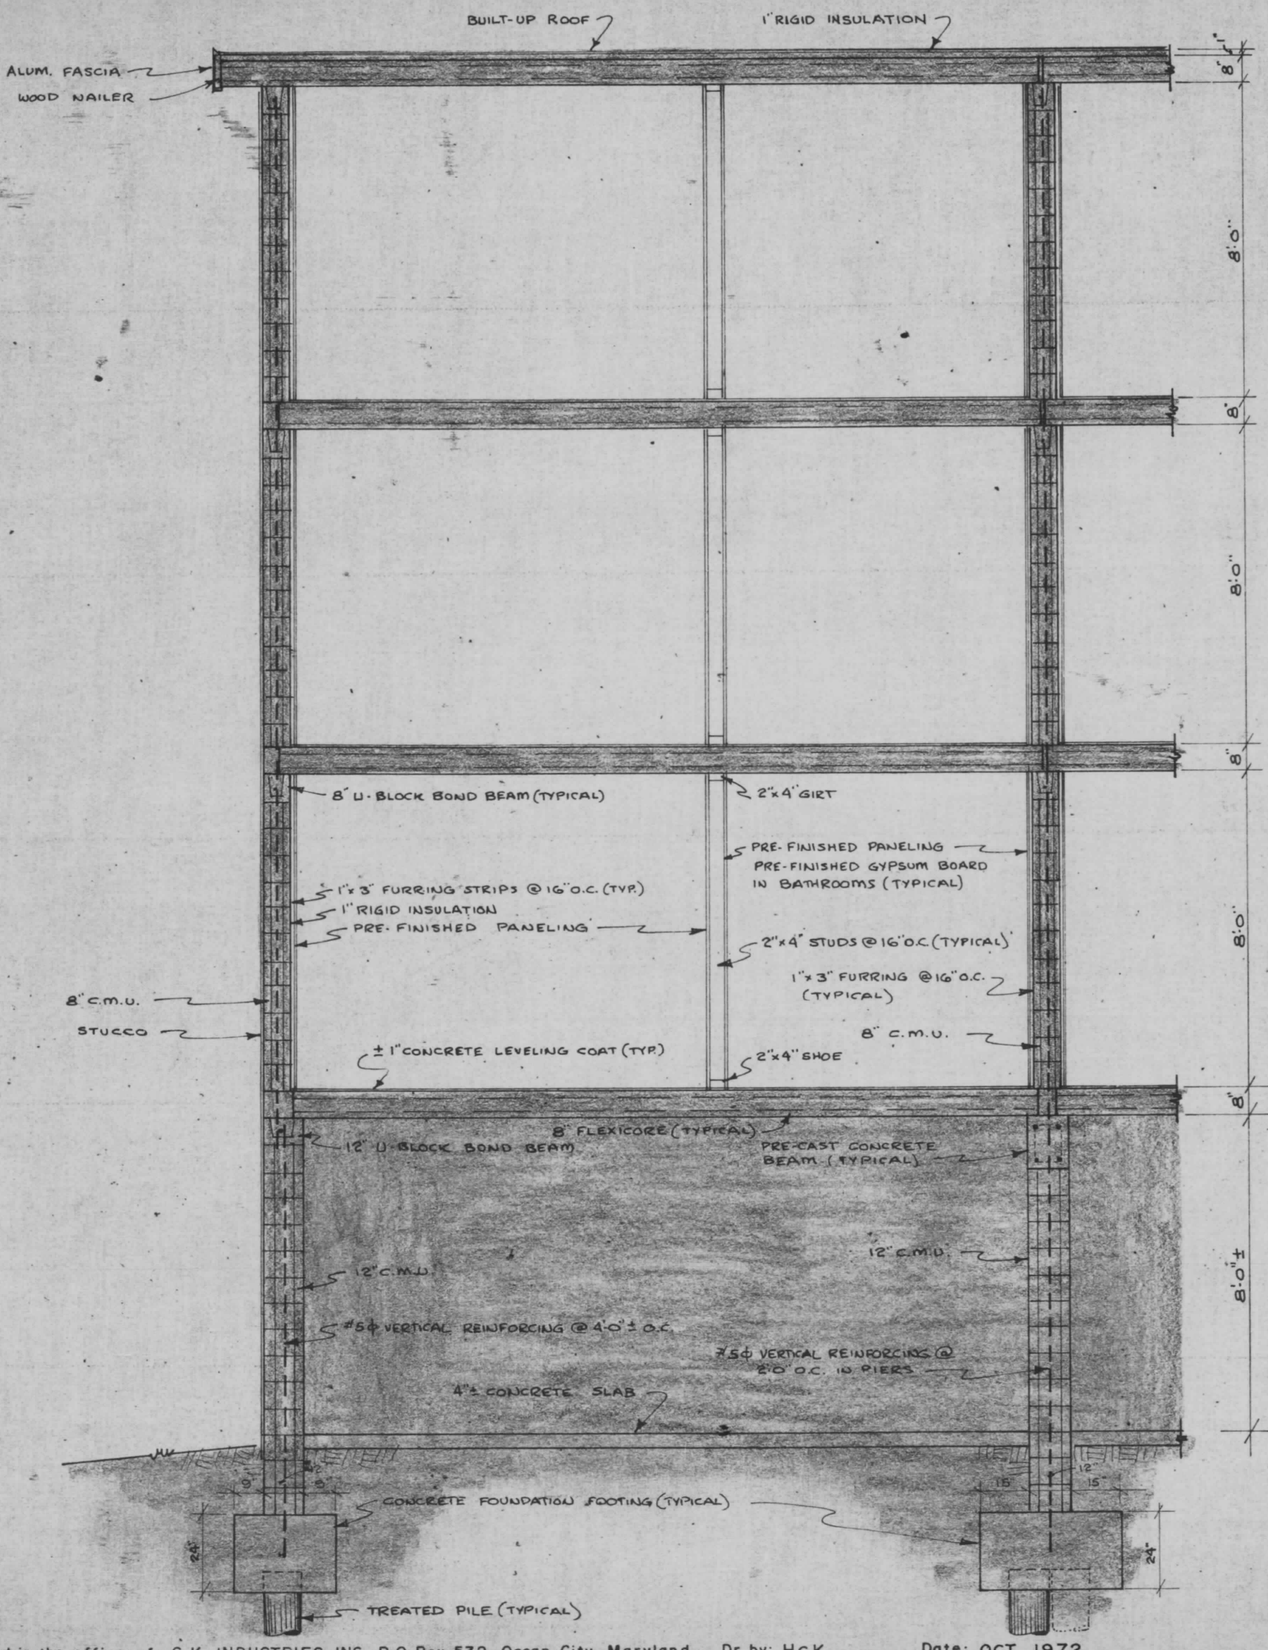

ROOF LINE ——— +49.50'
CEILING LINE ——— +48.75'

THIRD FLOOR LINE ——— +40.75'
CEILING LINE ——— +40.08'

SECOND FLOOR LINE ——— +32.08'
CEILING LINE ——— +31.42'

FIRST FLOOR LINE ——— +23.42'
BOTTOM OF PLANK ——— +22.75'

SLAB LINE VARIED

ELEVATIONS IN FEET FROM M.L.W. ATLANTIC OCEAN, OCEAN CITY, MARYLAND. ESTABLISHED U.S.C.G.S. DATUM.

TYPICAL SECTION

Scale: 3/8"= 1'-0"

GK

124 EAST CONDOMINIUM

SHEET 7 OF 7

G.K. INDUSTRIES, INC. 17 x 22 CONDOMINIUM FORM No. 7202

Drawings Prepa red in the office of G.K. INDUSTRIES, INC., P.O. Box 532, Ocean City, Maryland. Dr. by: HGK Date: OCT. 1972 Job No. 72-010

MSA CSU 2157-691-7

Maryland State Archives