FW#30/27 Filed 12-29-72

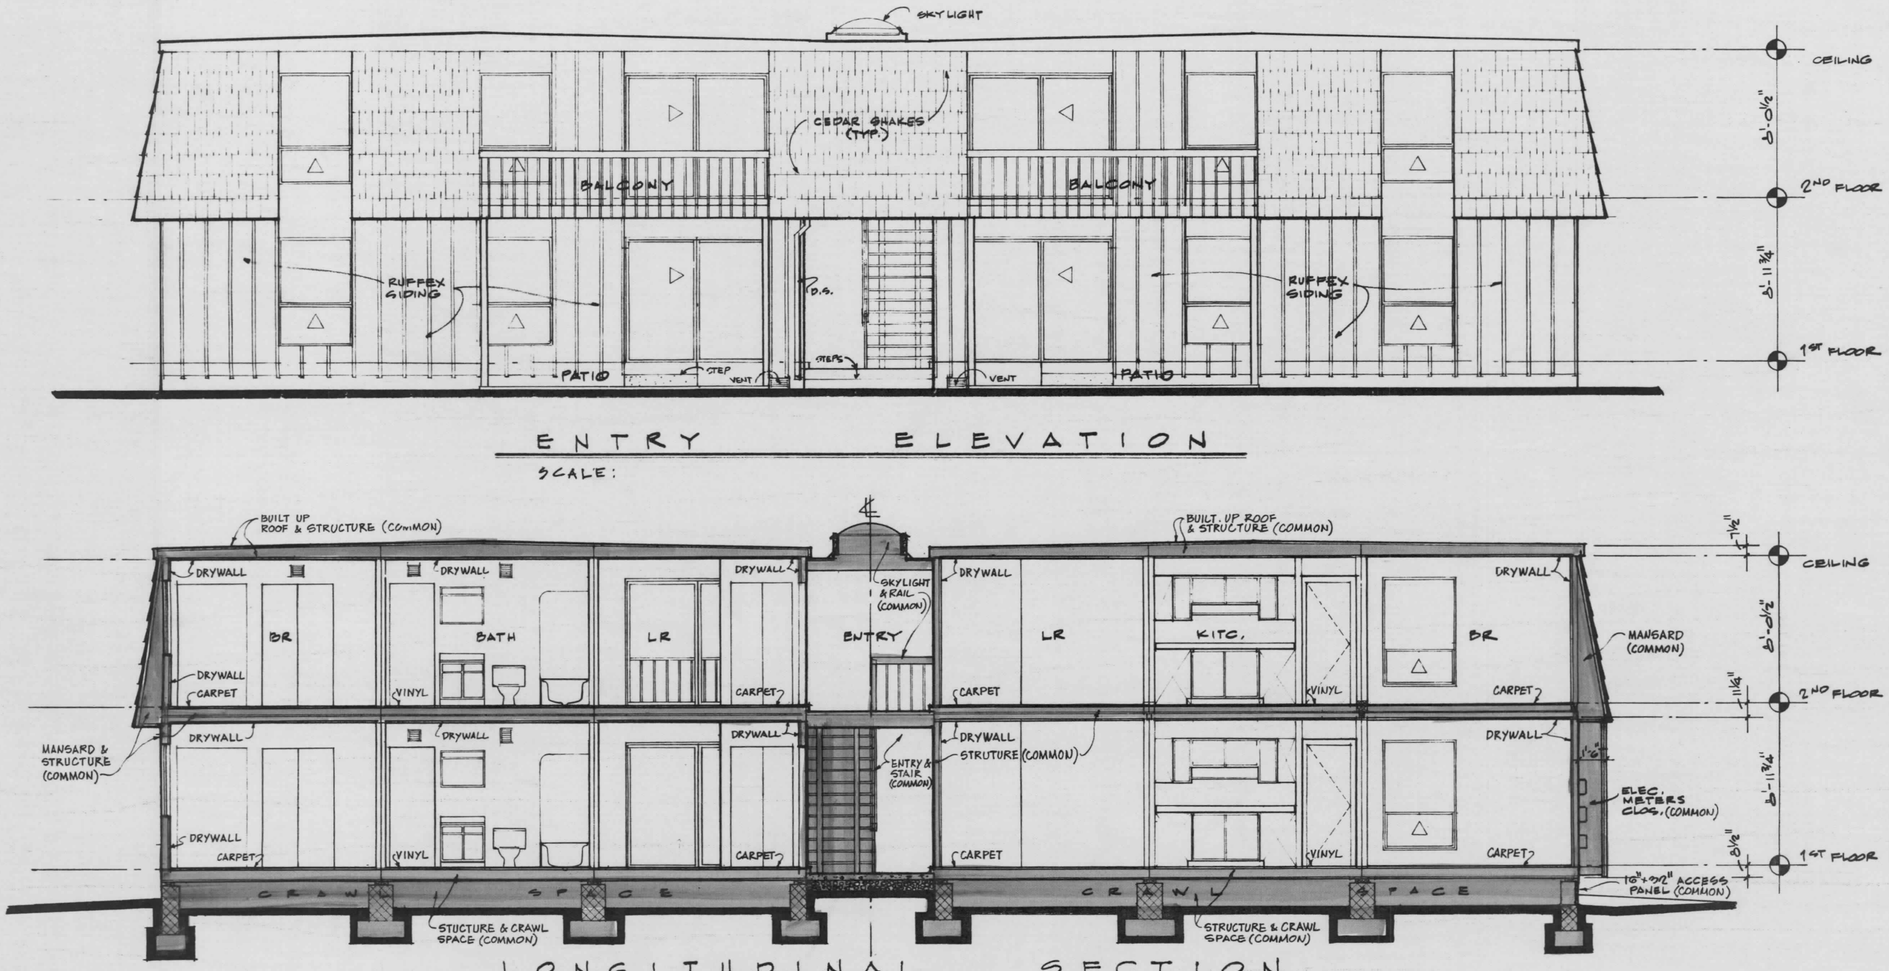

ENTRY ELEVATION

SCALE:

LONGITUDINAL SECTION

SCALE:

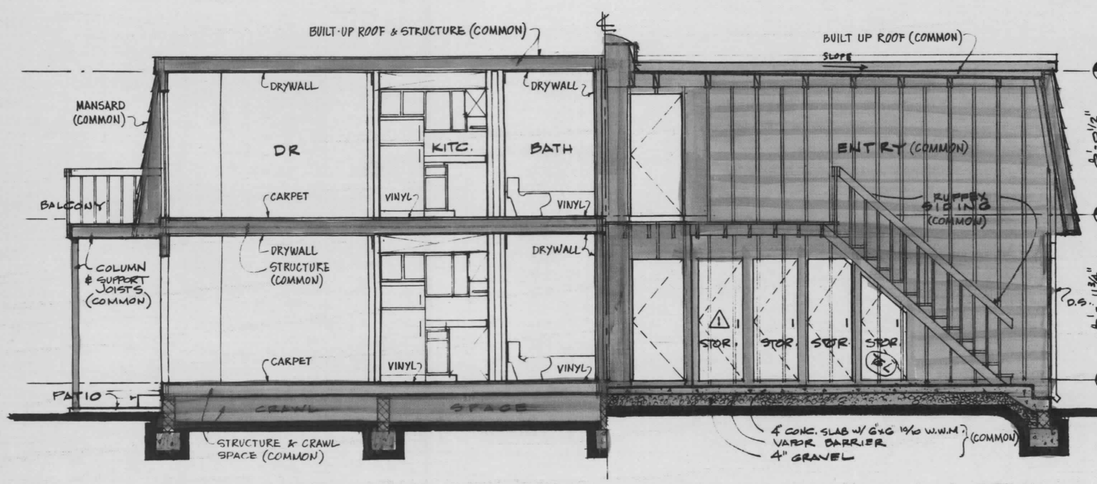

CROSS SECTION

SCALE

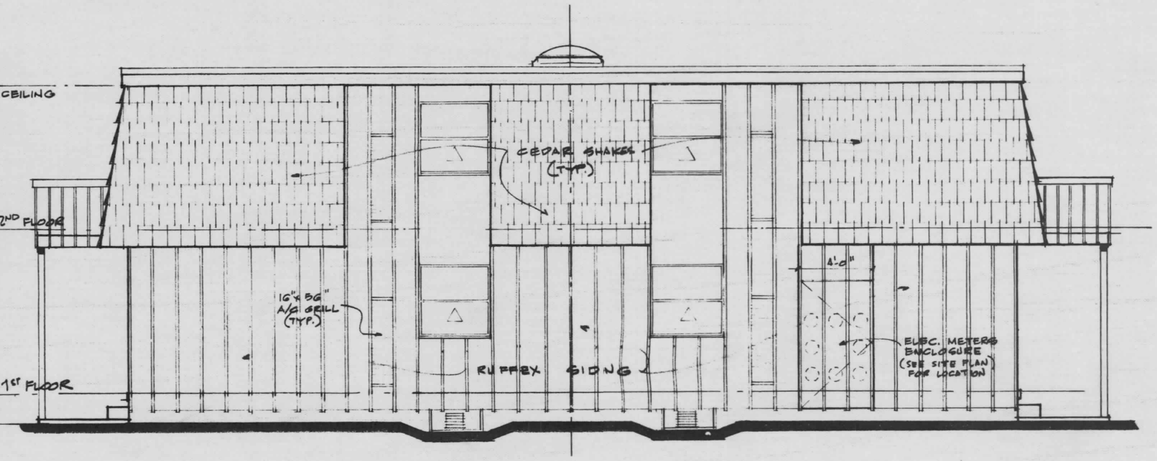

END ELEVATION

SCALE:

REVISION 5-10-71

REVISED: 5-22-72 (CONDOMINIUM)

BOARD OF EXAMINERS AND REGISTRATION OF ARCHITECTS STATE OF MARYLAND

T. GIRARD LEE, JR. a.i.a. architect
7805 old georgetown road
bethesda, maryland
301-657-2481

architect

1/4" ELEVATIONS & SECTIONS

GULL WAY VILLAS
ocean city, maryland

developer . LAND CREATIONS, LTD.

FHA No 052-36016

3

3-12-71

MSA CSU 2157-755-4

Maryland State Archives