# SHORE LEA CONDOMINIUM

## OCEAN CITY, WORCESTER COUNTY, MARYLAND

FWH30/59 Filed 1·8·73

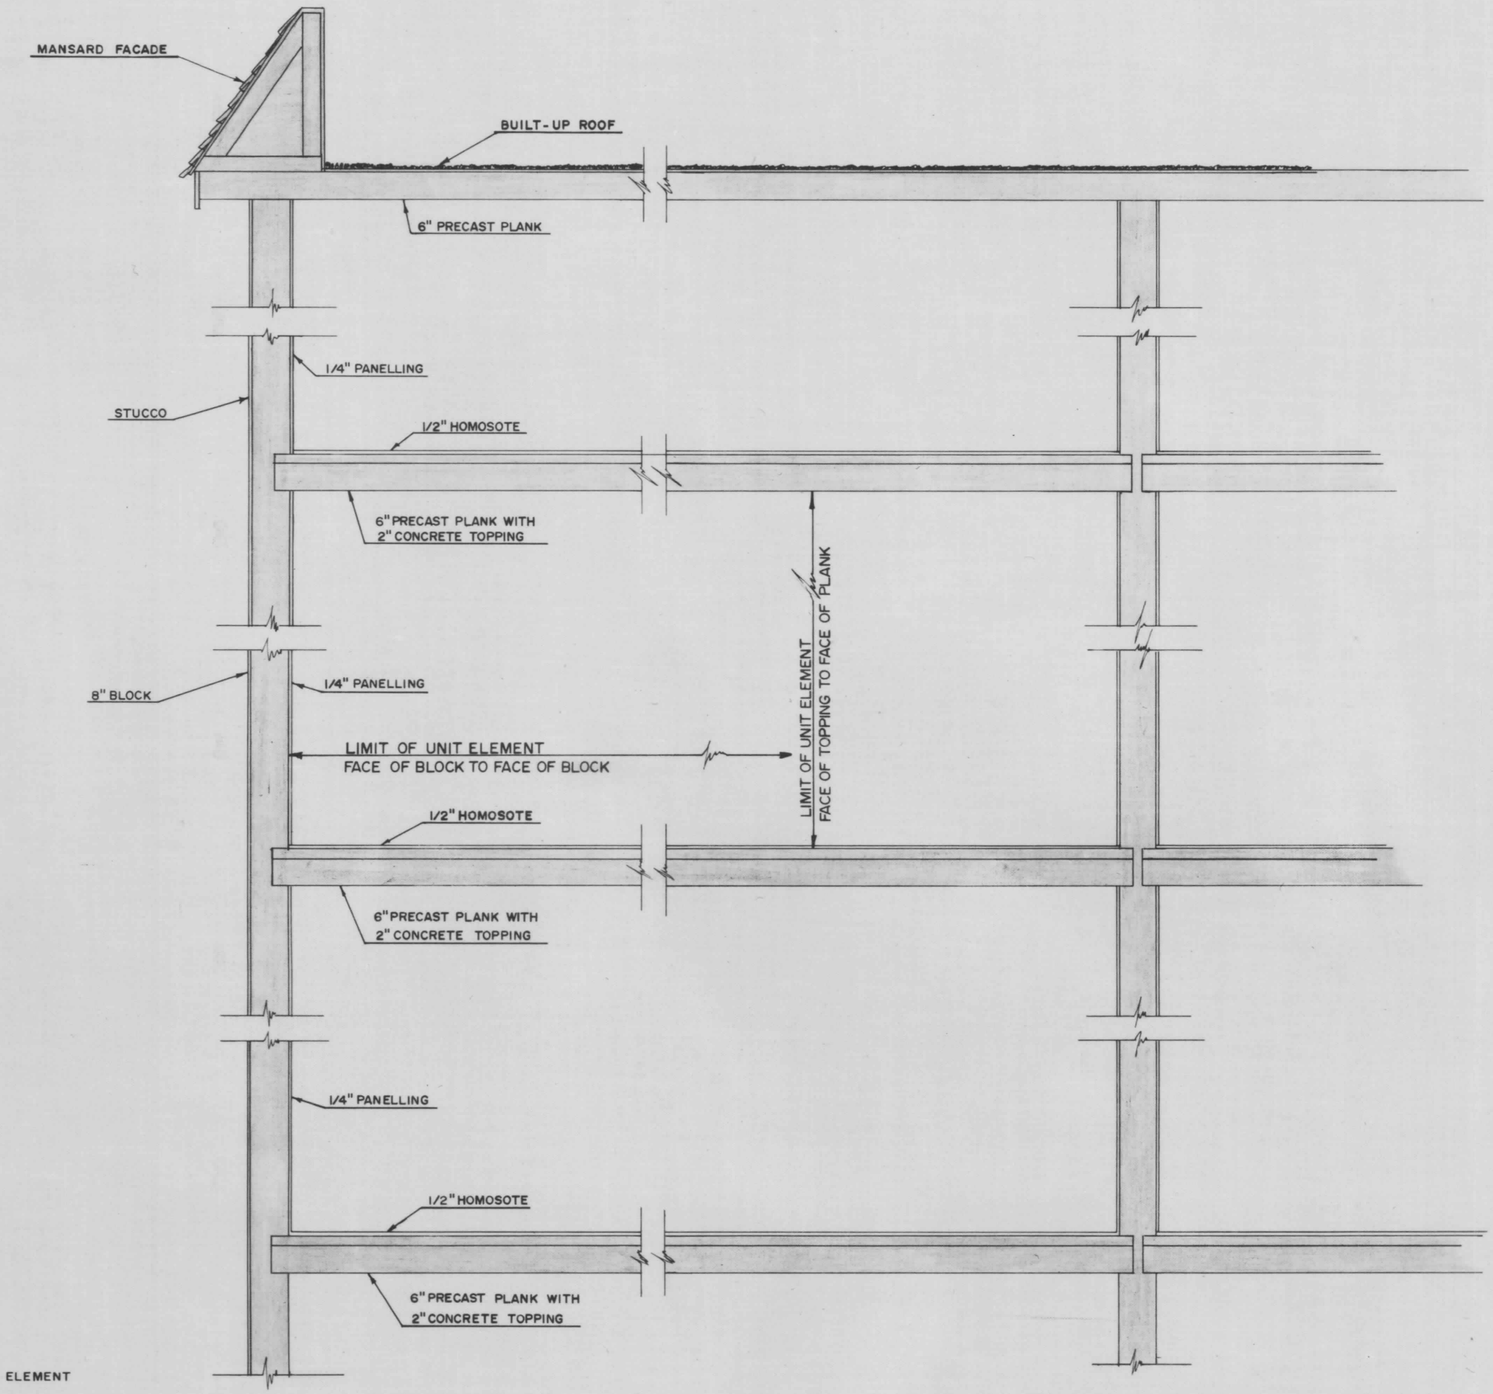


DENOTES GENERAL COMMON ELEMENT

DENOTES UNIT ELEMENT

## TYPICAL WALL SECTION

SCALE: 1/2" = 1'-0"

MSA CSU 2157-754-10

SHEET 10 OF 10 SHEETS

PREPARED IN THE OFFICE OF
G. B. C. SURVEYS, INC.
OCEAN CITY, MARYLAND
APPROVED BY
George B. Cropper
GEORGE B. CROPPER, P. E.
R. P. E. & L. S. No. 248

| | |
|---|---|
| SURVEYED BY | R. C. RODGERS |
| DRAWN BY | W. R. STULTZ |
| DATE | OCT. 1972 |

Maryland State Archives