SHORE LEA CONDOMINIUM

OCEAN CITY, WORCESTER COUNTY, MARYLAND

FWH 30/52 Filed 1.8.73

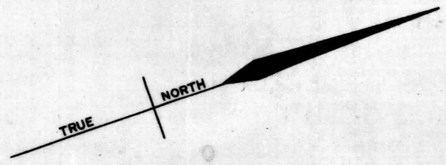

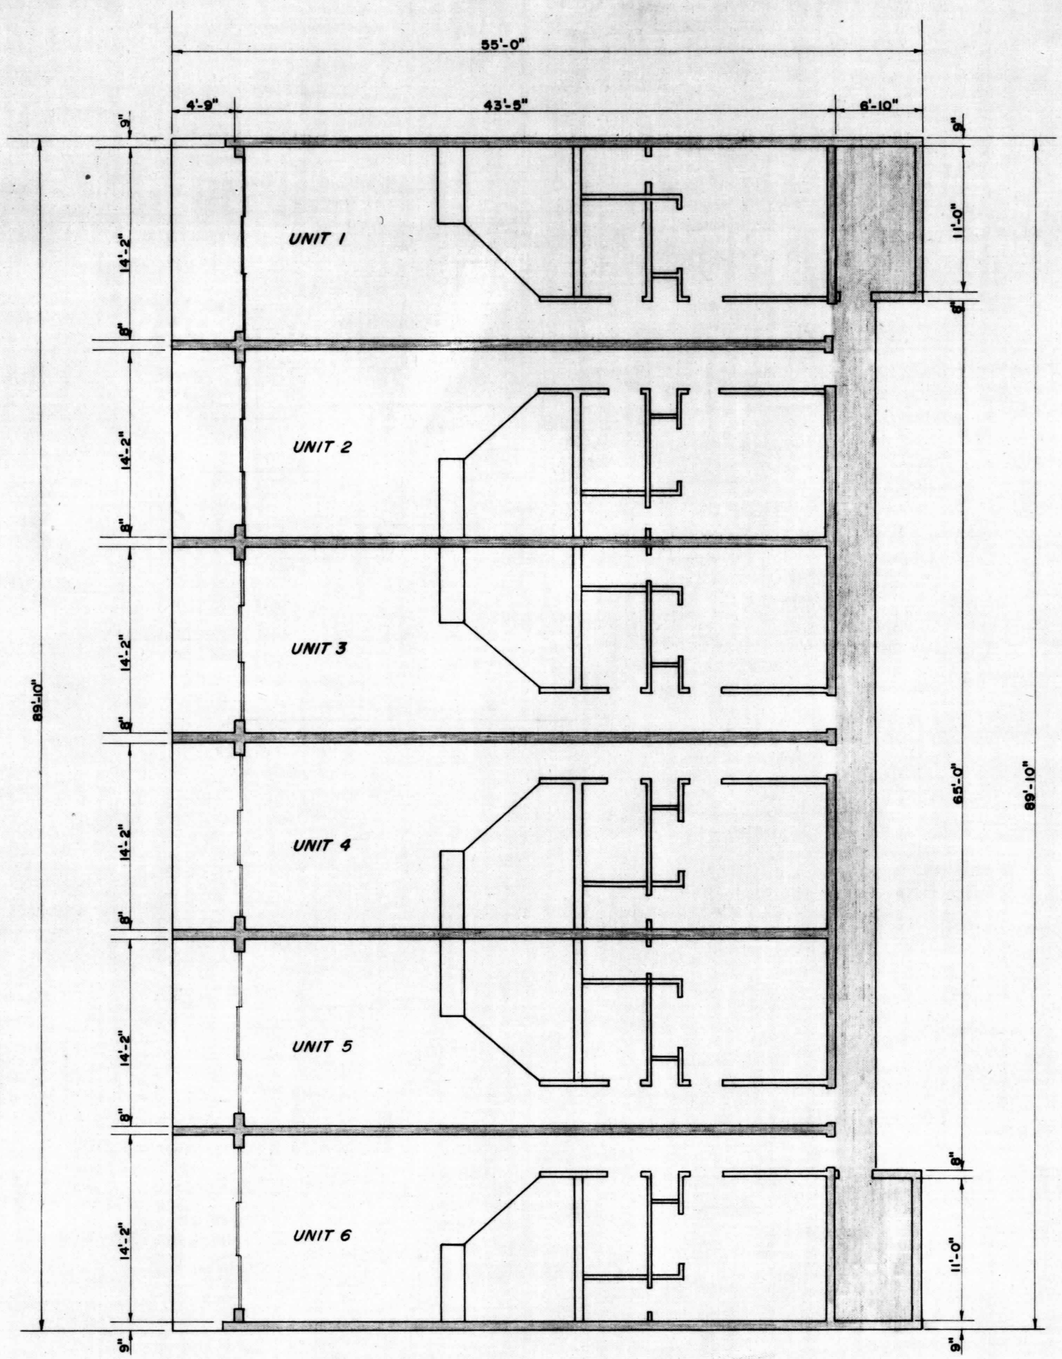

FOR DETAIL DIMENSIONS SEE SHEET 6 OF 10.

DENOTES GENERAL COMMON ELEMENT

DENOTES UNIT ELEMENT

FIRST FLOOR PLAN

SCALE: 1/8"= 1'-0"

MSA CSU 2157-757-3

SHEET 3 OF 10 SHEETS

PREPARED IN THE OFFICE OF
G. B. C. SURVEYS, INC.
OCEAN CITY, MARYLAND
APPROVED BY
George B. Cropper
GEORGE B. CROPPER, P. E.
R. P. E. & L. S. No. 248

SURVEYED BY	R.C. RODGERS
DRAWN BY	W.R. STULTZ
DATE	OCT. 1972

Maryland State Archives