SHORE LEA CONDOMINIUM

OCEAN CITY, WORCESTER COUNTY, MARYLAND

FWH30/58 Filed 1-8-73

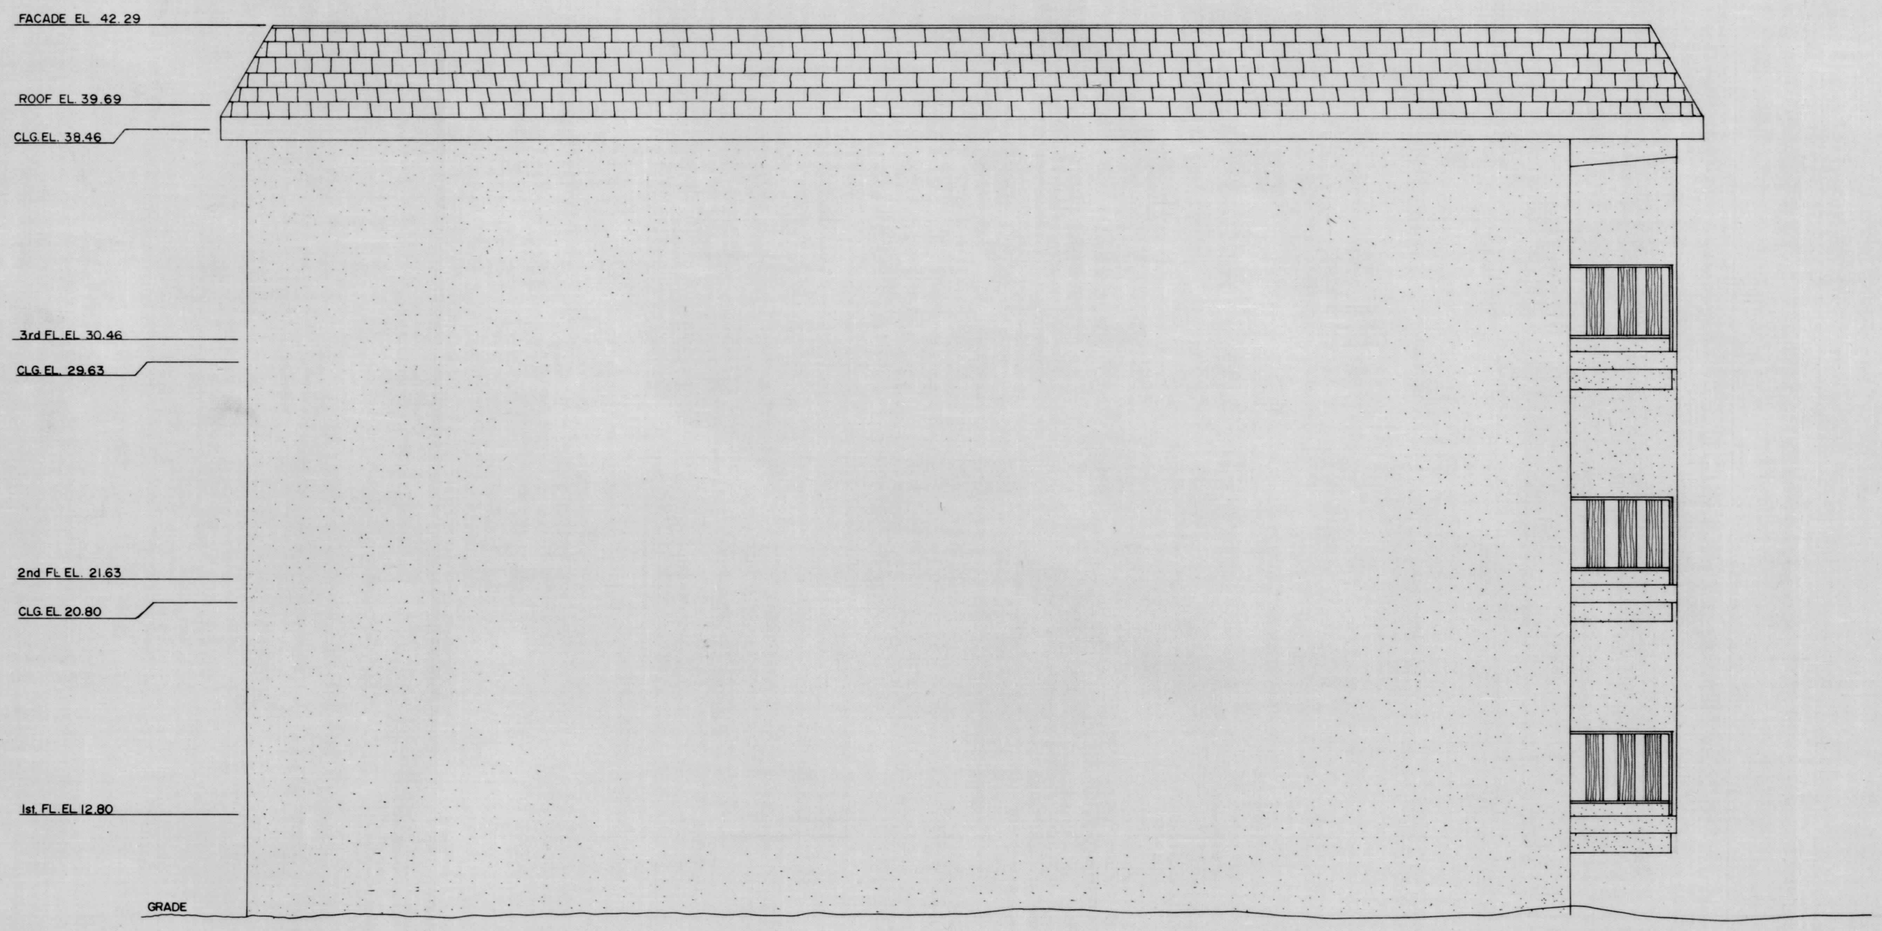

ELEVATIONS SHOWN ARE IN FEET AND REFER TO MEAN LOW WATER IN THE ATLANTIC OCEAN AT OCEAN CITY, MARYLAND, DATUM 1929

WEST ELEVATION

SCALE: 1/4"=1'-0"

EAST ELEVATION SIMILAR OPPOSITE HAND

PREPARED IN THE OFFICE OF
G. B. C. SURVEYS, INC.
OCEAN CITY, MARYLAND
APPROVED BY
George B. Croppen
GEORGE B. CROPPER, P. E.
R. P. E. & L. S. No. 248

SURVEYED BY	R.C. RODGERS
DRAWN BY	W.R. STULTZ
DATE	OCT. 1972

MSA CSU 2157-754-9

SHEET 9 OF 10 SHEETS

Maryland State Archives