BAL HARBOUR CONDOMINIUM

FWH 31/65 field 2-13-73

OCEAN CITY, WORCESTER COUNTY, MARYLAND

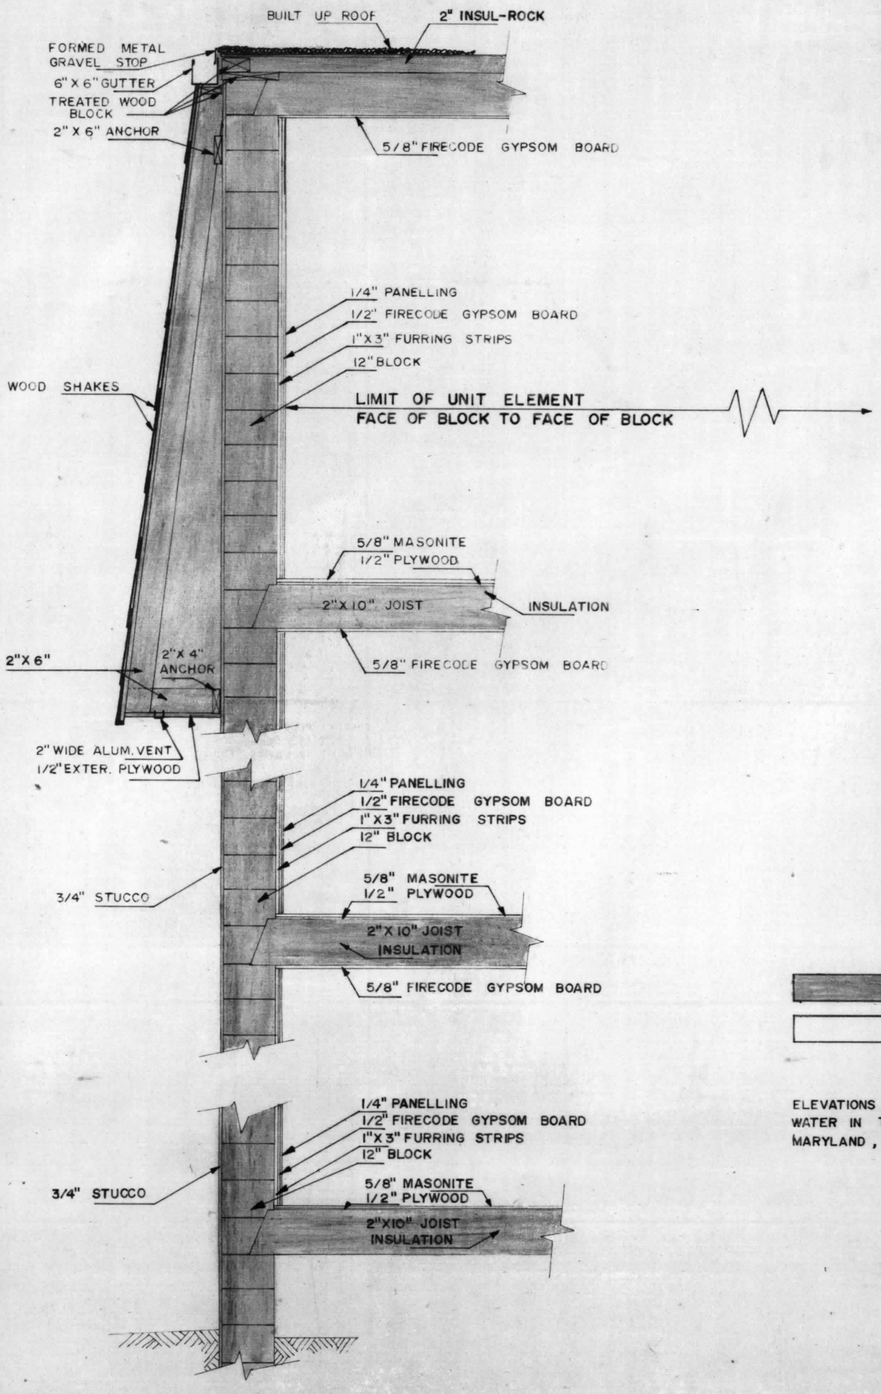

TYPICAL SECTION OF EXTERIOR WALL

SCALE : 1/2" = 1'-0"

DENOTES GENERAL COMMON ELEMENT

DENOTES UNIT ELEMENT

ELEVATIONS SHOWN ARE IN FEET ABOVE MEAN LOW WATER IN THE ATLANTIC OCEAN AT OCEAN CITY, MARYLAND, DATUM 1929.

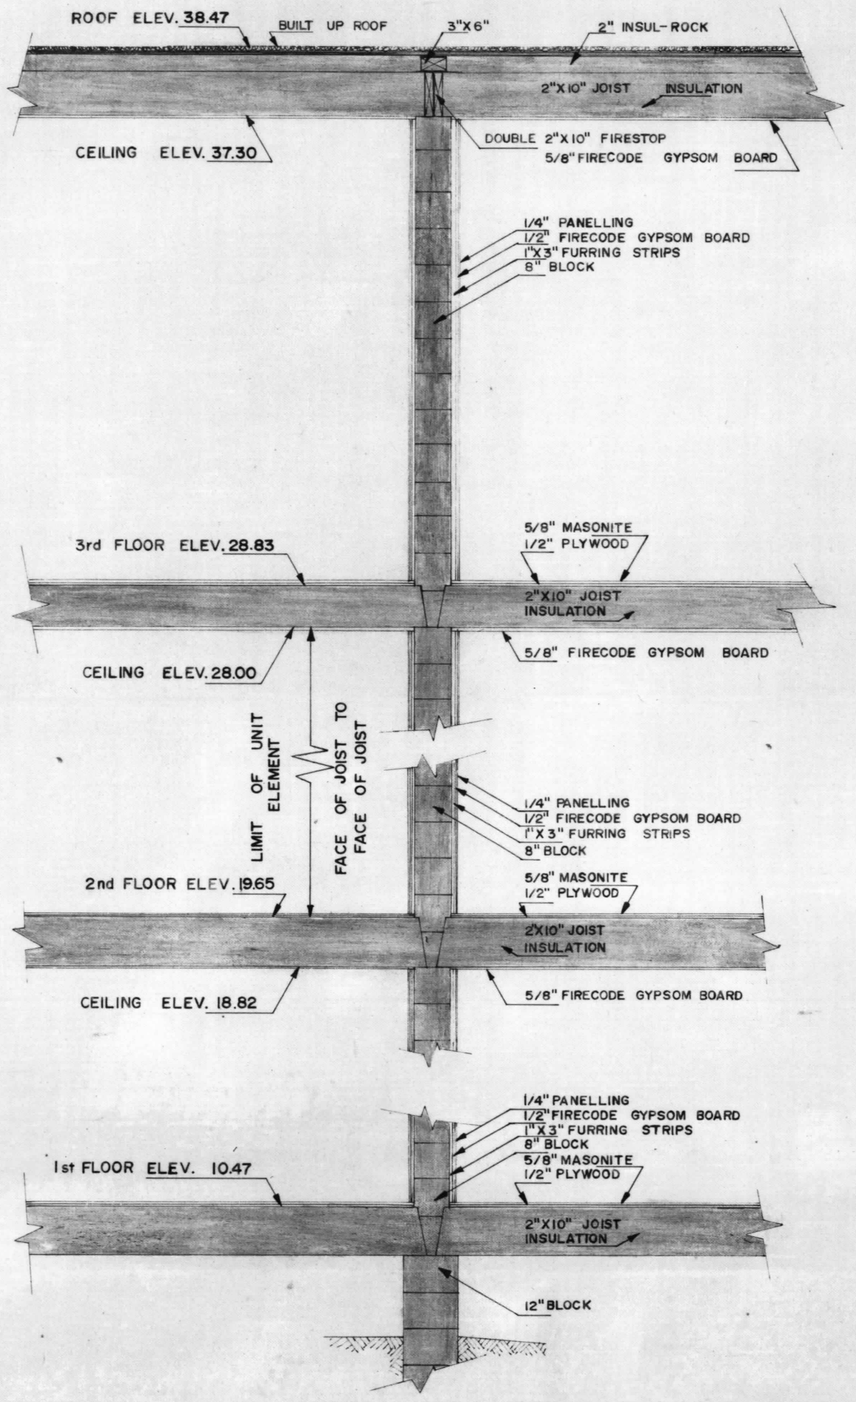

TYPICAL SECTION OF 8" BLOCK PARTY WALL

SCALE : 1/2" = 1'-0"

PREPARED IN THE OFFICE OF
G. B. C. SURVEYS, INC.
OCEAN CITY, MARYLAND
APPROVED BY
4/8/73 George B. Cropper
GEORGE B. CROPPER P. E.
R. P. E. & L. S. No. 248

SURVEYED BY R.C. RODGERS
DRAWN BY R.F. BOND
DATE NOV. 1972

SHEET 12 OF 12 SHEETS MSA CSU 2157-770-12

Maryland State Archives