FWH 31/9 Filed 1-19-73

BAY COVE CONDOMINIUM

OCEAN CITY, WORCESTER COUNTY, MARYLAND

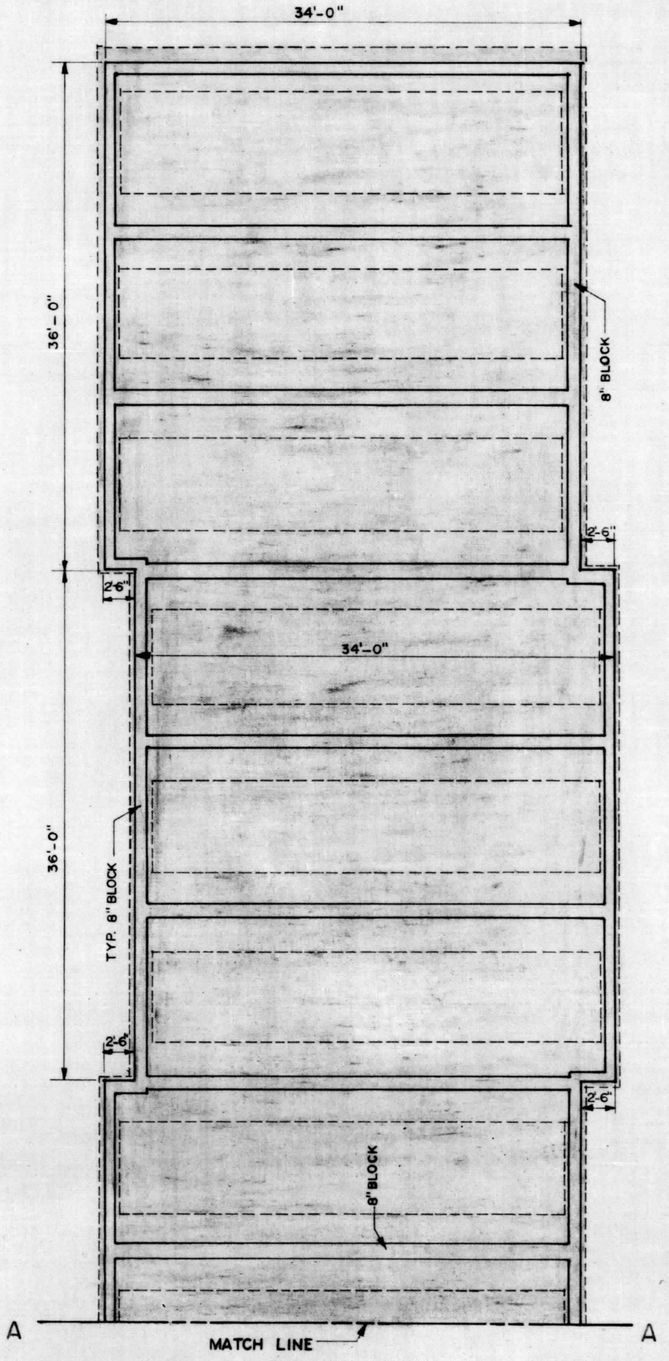

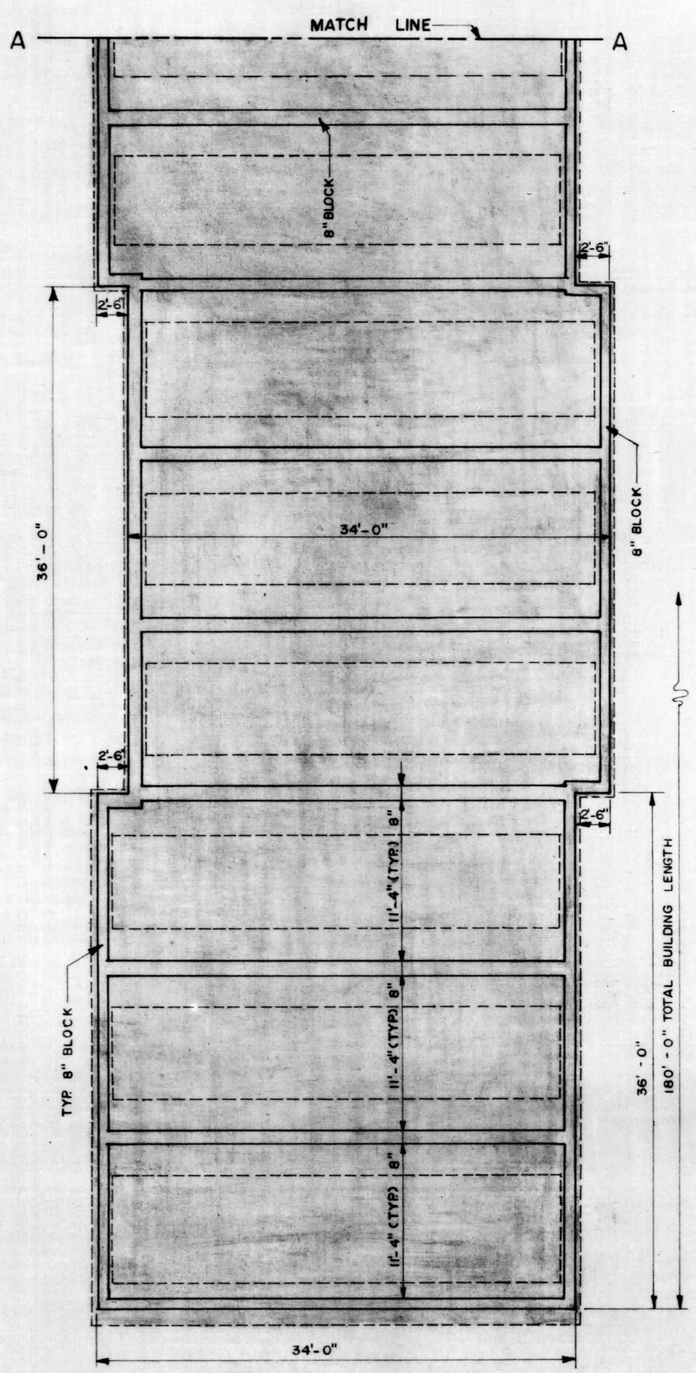

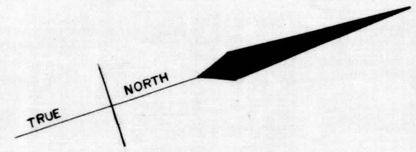

NOTE: ALL FOOTINGS ARE ASSUMED REINFORCED CONCRETE

DENOTES GENERAL COMMON ELEMENT

DENOTES UNIT ELEMENT

FOUNDATION PLAN

SCALE: 1/8"=1'-0"

PREPARED IN THE OFFICE OF
G. B. C. SURVEYS, INC.
OCEAN CITY, MARYLAND
APPROVED BY
George B. Cropper
GEORGE B. CROPPER, P. E.
R. P. E. & L. S. No. 248

SURVEYED BY	R.C. RODGERS
DRAWN BY	R.F. BOND
DATE	OCT. 1972

MSA CSU 2157-772-3

SHEET 3 OF 8 SHEETS

Maryland State Archives