JWH 32/38 Filed 3/23/73

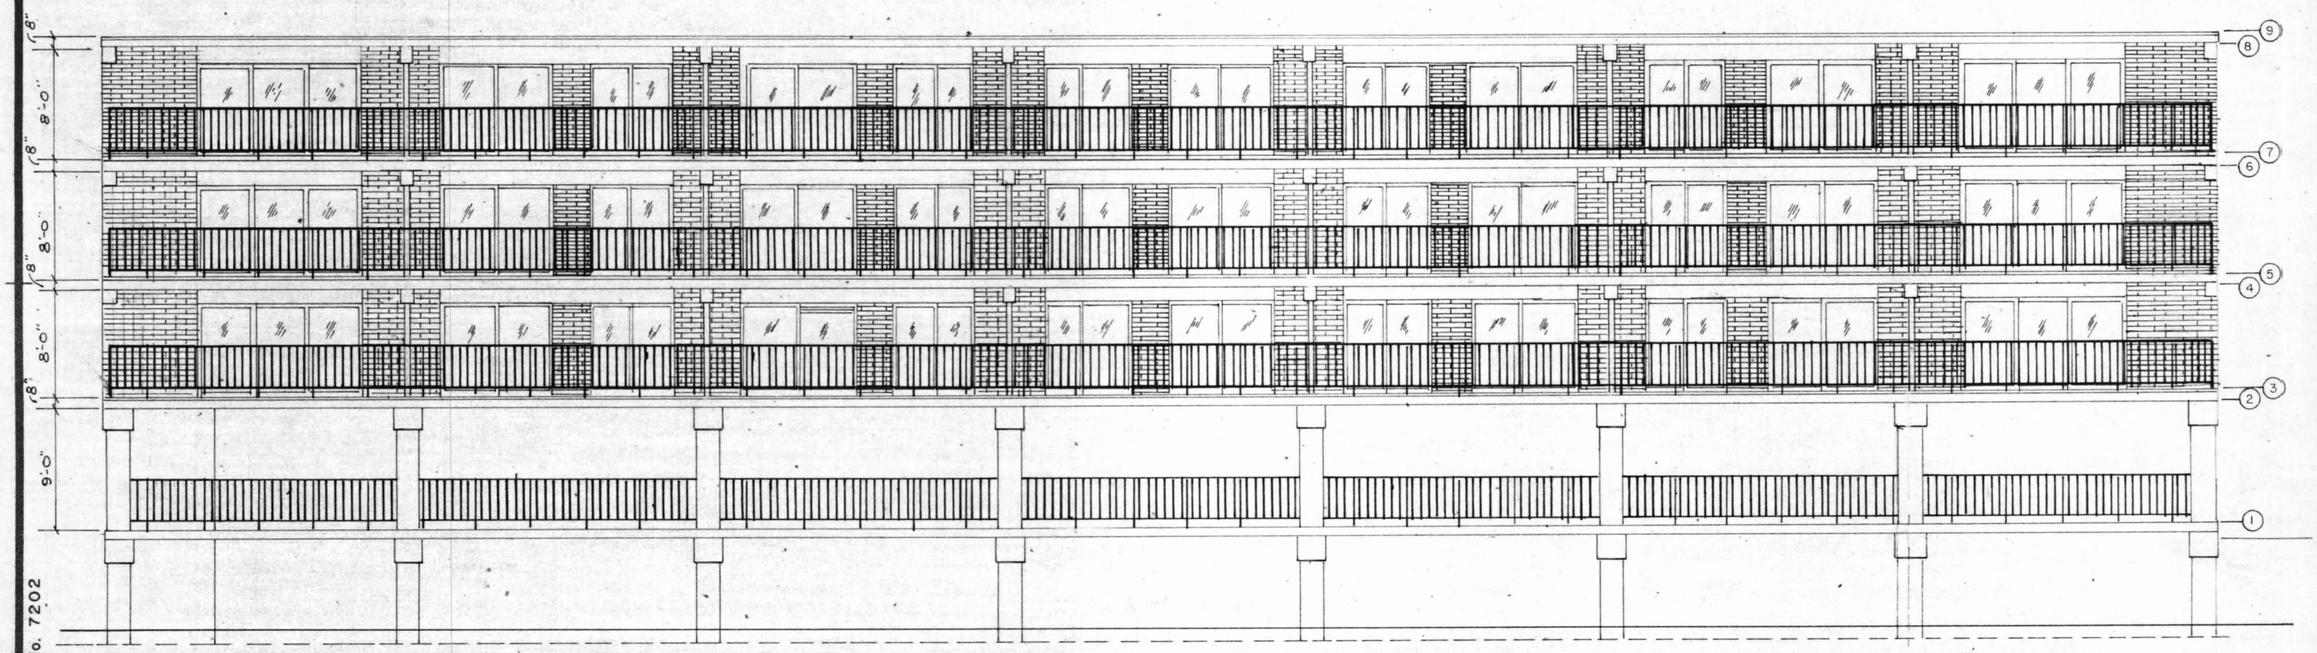

EAST ELEVATION, FACING OCEAN

SCALE: 1/8"=1'-0"

ELEVATIONS IN FEET FROM M.L.W. ATLANTIC OCEAN, OCEAN CITY, MARYLAND, ESTABLISHED 1962 U.S.C.G.S.

9	ROOF ELEVATION	+ 52.228 M.L.W.
8	THIRD FLOOR CEILING	+ 51.562 M.L.W.
7	THIRD FLOOR ELEV.	+ 44.561 M.L.W.
6	SECOND FLOOR CEILING	+ 43.895 M.L.W.
5	SECOND FLOOR ELEV.	+ 35.894 M.L.W.
4	FIRST FLOOR CEILING	+ 35.228 M.L.W.
3	FIRST FLOOR ELEV.	+ 27.227 M.L.W.
2	BOTTOM OF PLANK	+ 26.3937 M.L.W.
1	DECK ELEV.	+ 17.56 M.L.W.

THE BIMINI

G.K. INDUSTRIES, INC. 17 x 22 CONDOMINIUM FORM No. 7202

Drawings Prepa red in the office of G.K. INDUSTRIES, INC., P.O. Box 532, Ocean City, Maryland. Dr. by: W.S.A. Date: JAN. 1973 Job No. 72-005

SHEET 8 OF 10

MSA CSU 2157-785-8

Maryland State Archives