KING GEORGE CONDOMINIUM

FWH 32/52 filed 4/12/23

OCEAN CITY, WORCESTER COUNTY, MARYLAND

BLDG. I

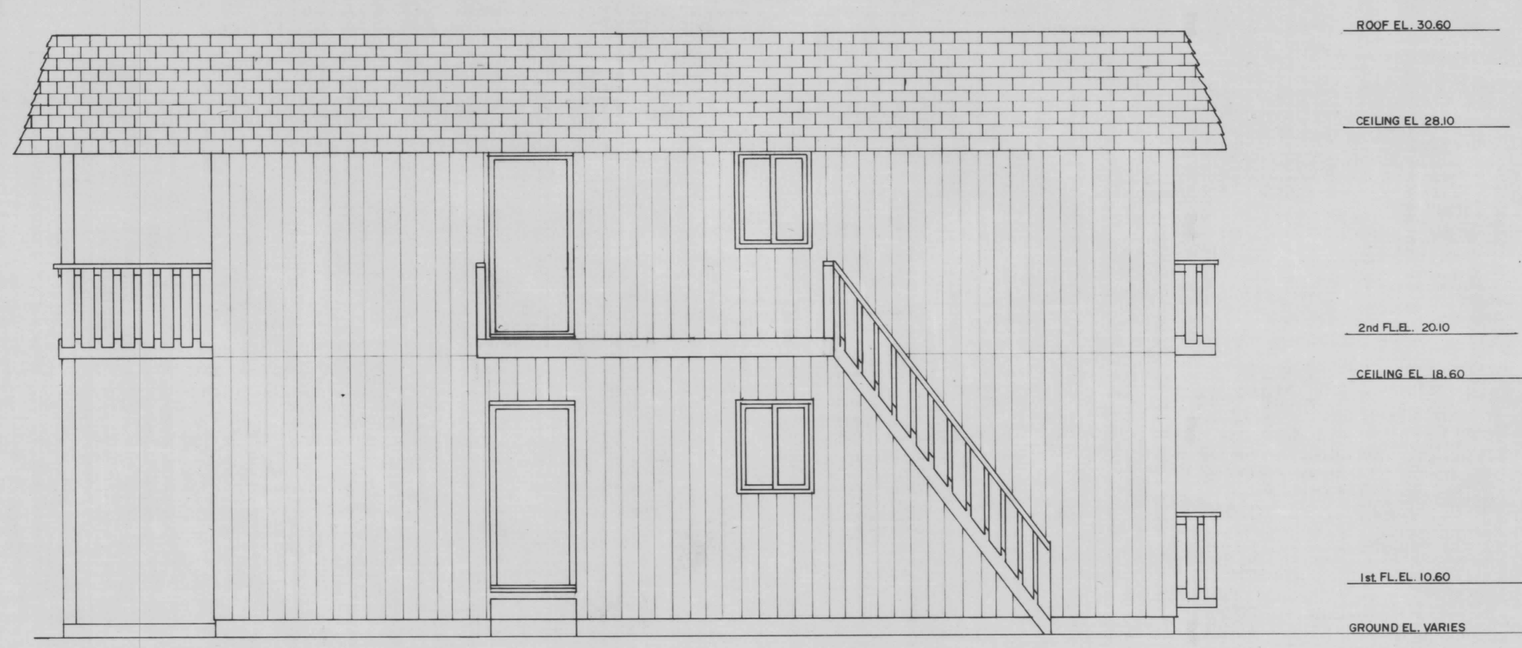

WEST ELEVATION

SCALE: 1/4"=1'-0"

ELEVATIONS SHOWN ARE IN FEET ABOVE MEAN LOW WATER IN THE ATLANTIC OCEAN AT OCEAN CITY, MARYLAND, 1929 DATUM.

PREPARED IN THE OFFICE OF
G. B. C. SURVEYS, INC.
OCEAN CITY, MARYLAND
APPROVED BY
George B. Croppe
GEORGE B. CROPPER, III E.
R. P. E. & L. S. No. 248

SURVEYED BY	N. R. JONES
DRAWN BY	W. R. STULTZ
DATE	OCT. 1972

SHEET 10 OF 15 SHEETS

MSA CSU 2157-786-10

Maryland State Archives