KING GEORGE CONDOMINIUM

OCEAN CITY, WORCESTER COUNTY, MARYLAND

BLDG. 2

JWH 32/56 Filed 4/12/23

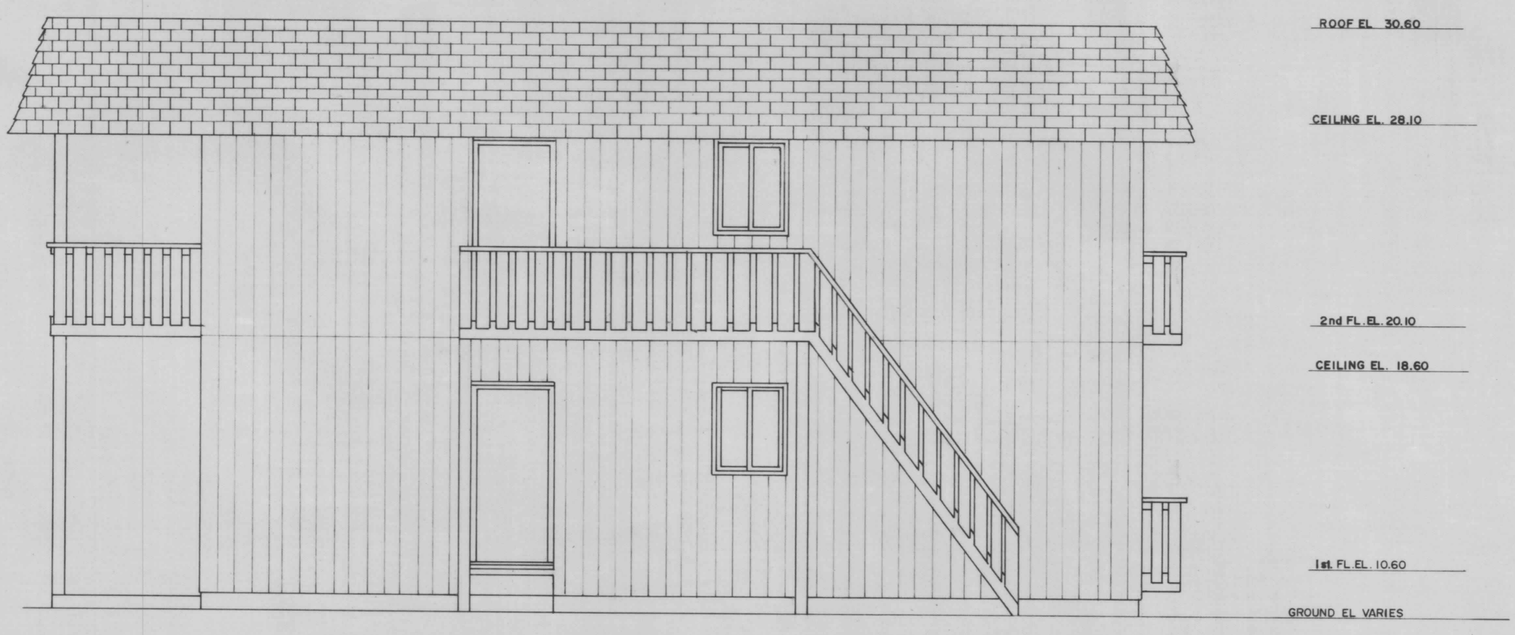

WEST ELEVATION

SCALE: 1/4" = 1'-0"

ELEVATIONS SHOWN ARE IN FEET ABOVE MEAN LOW WATER IN THE ATLANTIC OCEAN AT OCEAN CITY, MARYLAND, 1929 DATUM.

PREPARED IN THE OFFICE OF
G. B. C. SURVEYS, INC.
OCEAN CITY, MARYLAND
APPROVED BY
George B. Cropper
GEORGE B. CROPPER, P.E.
R. P. E. & L. S. No. 248

SURVEYED BY	N.R. Jones
DRAWN BY	H.F. Johnson
DATE	October 1972

SHEET 14 OF 15 SHEETS

MSA CSU 2157-786-14

Maryland State Archives