FWH 33/10 filed 5-1-73

CAMELOT CONDOMINIUM

OCEAN CITY, WORCESTER COUNTY, MARYLAND

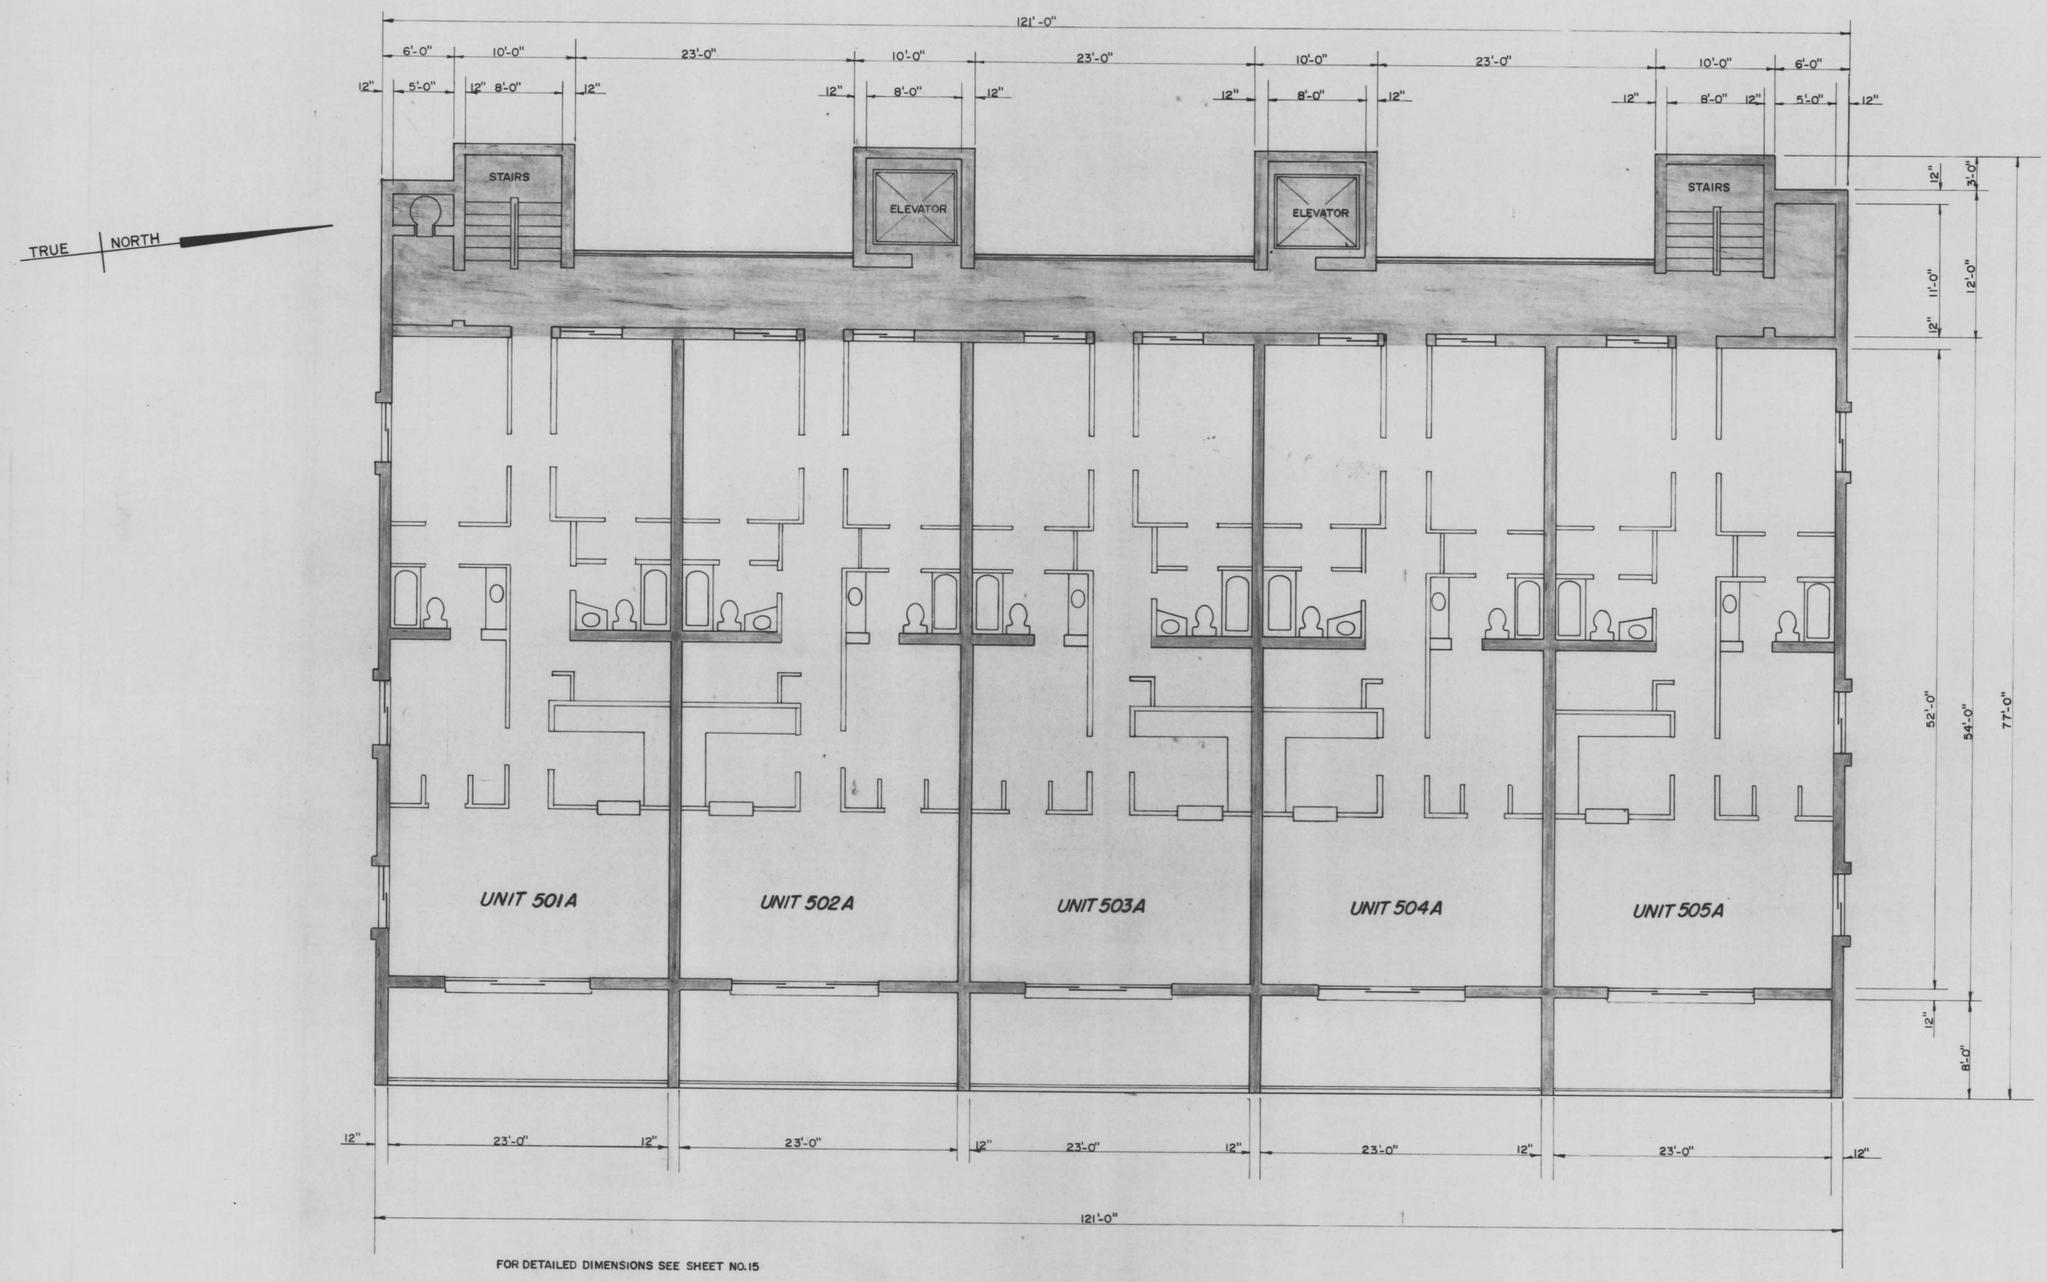

FOR DETAILED DIMENSIONS SEE SHEET NO. 15

DENOTES GENERAL COMMON ELEMENT

DENOTES UNIT ELEMENT

FIFTH FLOOR PLAN

SCALE: 1/8"=1'-0"

PREPARED IN THE OFFICE OF
G. B. C. SURVEYS, INC.
OCEAN CITY, MARYLAND
APPROVED BY
George B. Cropper
GEORGE B. CROPPER JR.
R. P. E. & L. S. NO. 248

SURVEYED BY P.E. LOEWENSTEIN
DRAWN BY W. R. STULTZ
DATE MAR. 1973

SHEET 10 OF 19 SHEETS

MSA CSU 2157-800-10

Maryland State Archives