CAMELOT CONDOMINIUM

FWH 33/6 filed 5-1-73

OCEAN CITY, WORCESTER COUNTY, MARYLAND

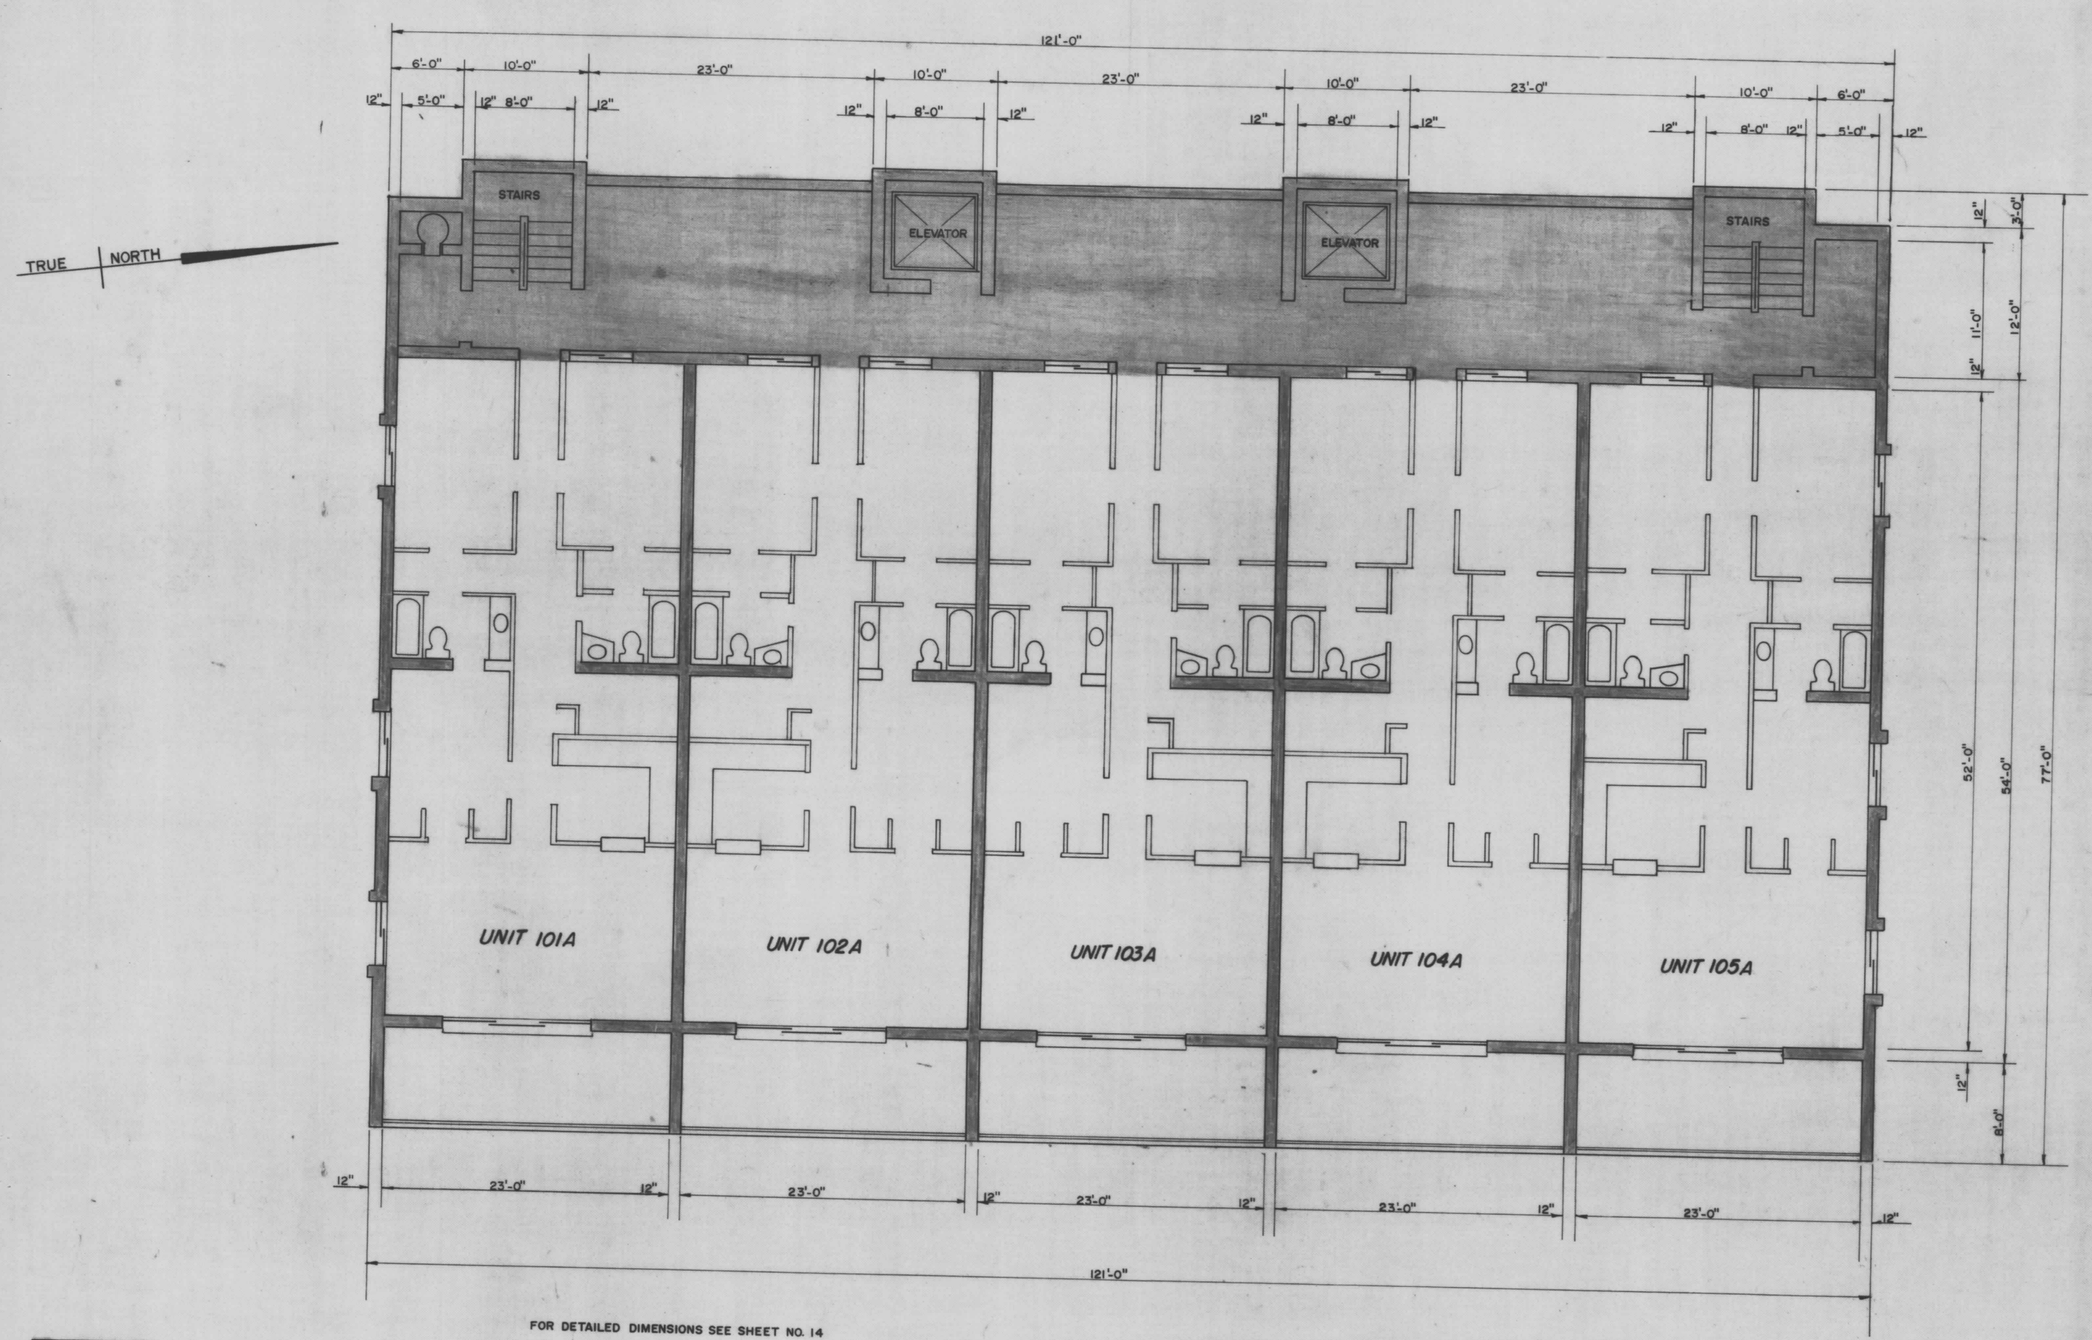

FOR DETAILED DIMENSIONS SEE SHEET NO. 14

DENOTES GENERAL COMMON ELEMENT

DENOTES UNIT ELEMENT

FIRST FLOOR PLAN

SCALE: 1/8"=1'-0"

PREPARED IN THE OFFICE OF
G. B. C. SURVEYS, INC.
OCEAN CITY, MARYLAND
APPROVED BY
George B. Cropper
GEORGE B. CROPPER, P. E.
R. P. E. & L. S. No. 248

SURVEYED BY P.E. LOEWENSTEIN
DRAWN BY W. R. STULTZ
DATE MAR. 1973

SHEET 6 OF 19 SHEETS

MSA CSU 2157-800-6

Maryland State Archives